F. G. WELLING DITCH IMPROVEMENT Nº 1983
SECTION 27, TROY TOWNSHIP, WOOD COUNTY, OHIO.
APRIL, 1947. SCALE 1" = 30'.
Ditch Book 107

MARTIN BERRY
COUNTY ENGINEER.

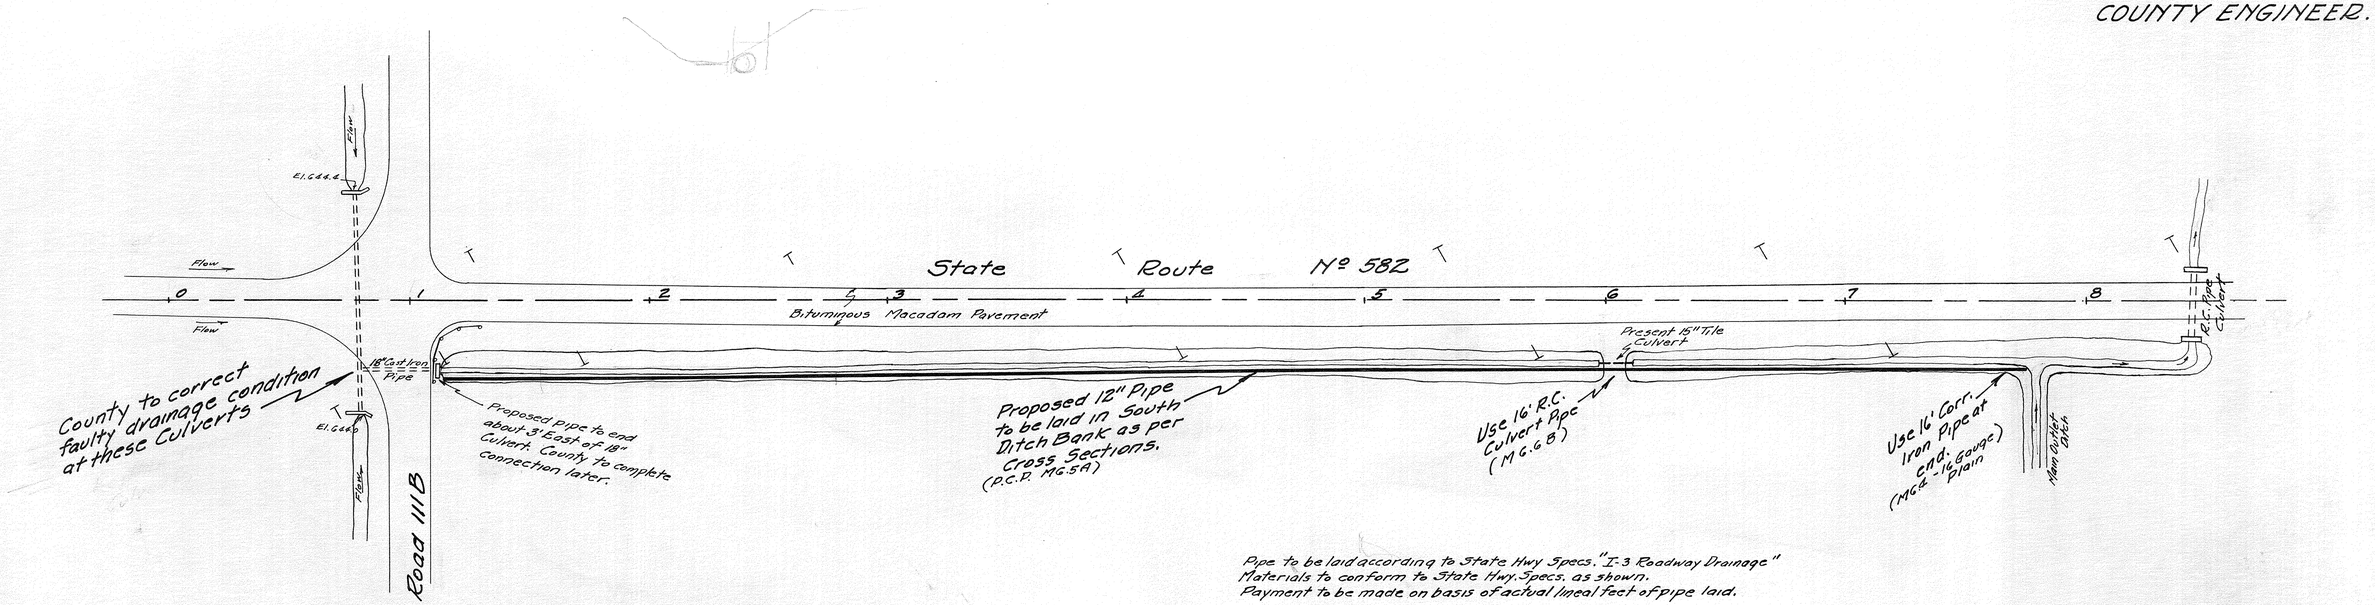

Pipe to be laid according to State Hwy Specs. "I-3 Roadway Drainage"
Materials to conform to State Hwy. Specs. as shown.
Payment to be made on basis of actual lineal feet of pipe laid.

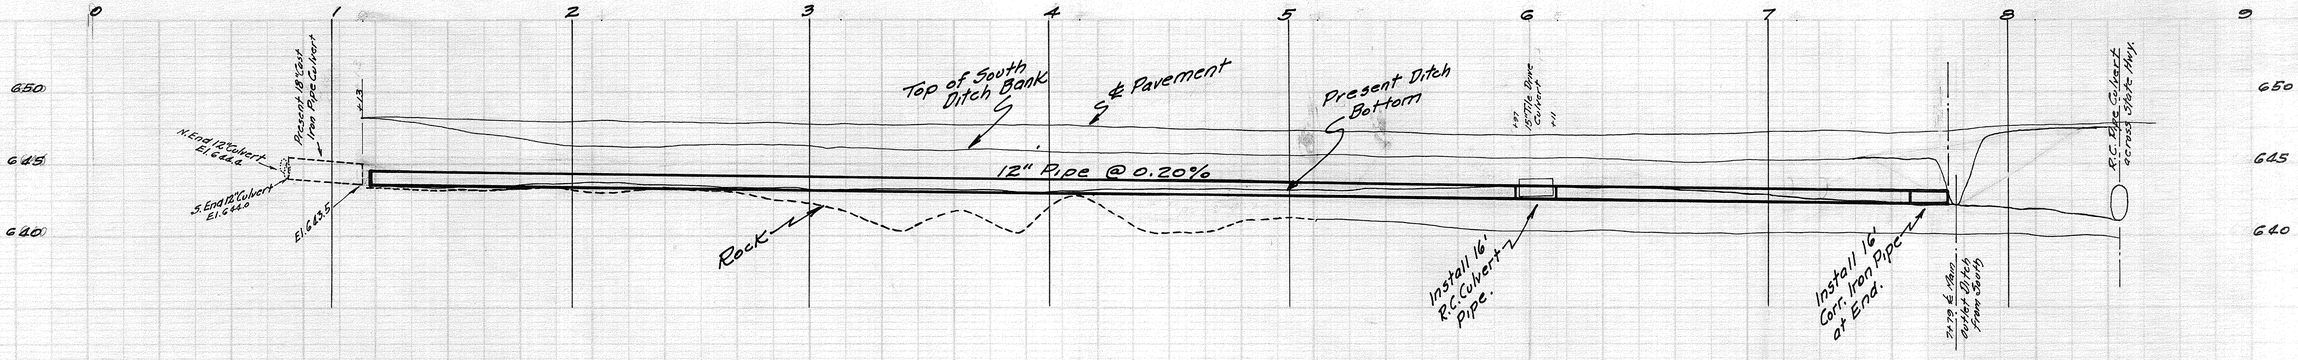

B.M. X on S. Hdwall
S.W. Cor. El. 649.85

B.M. Con. Mt. N. of Rd.
E. of Deh. El. 646.00