MAIN DITCH

Slopes 1¼ to 1.

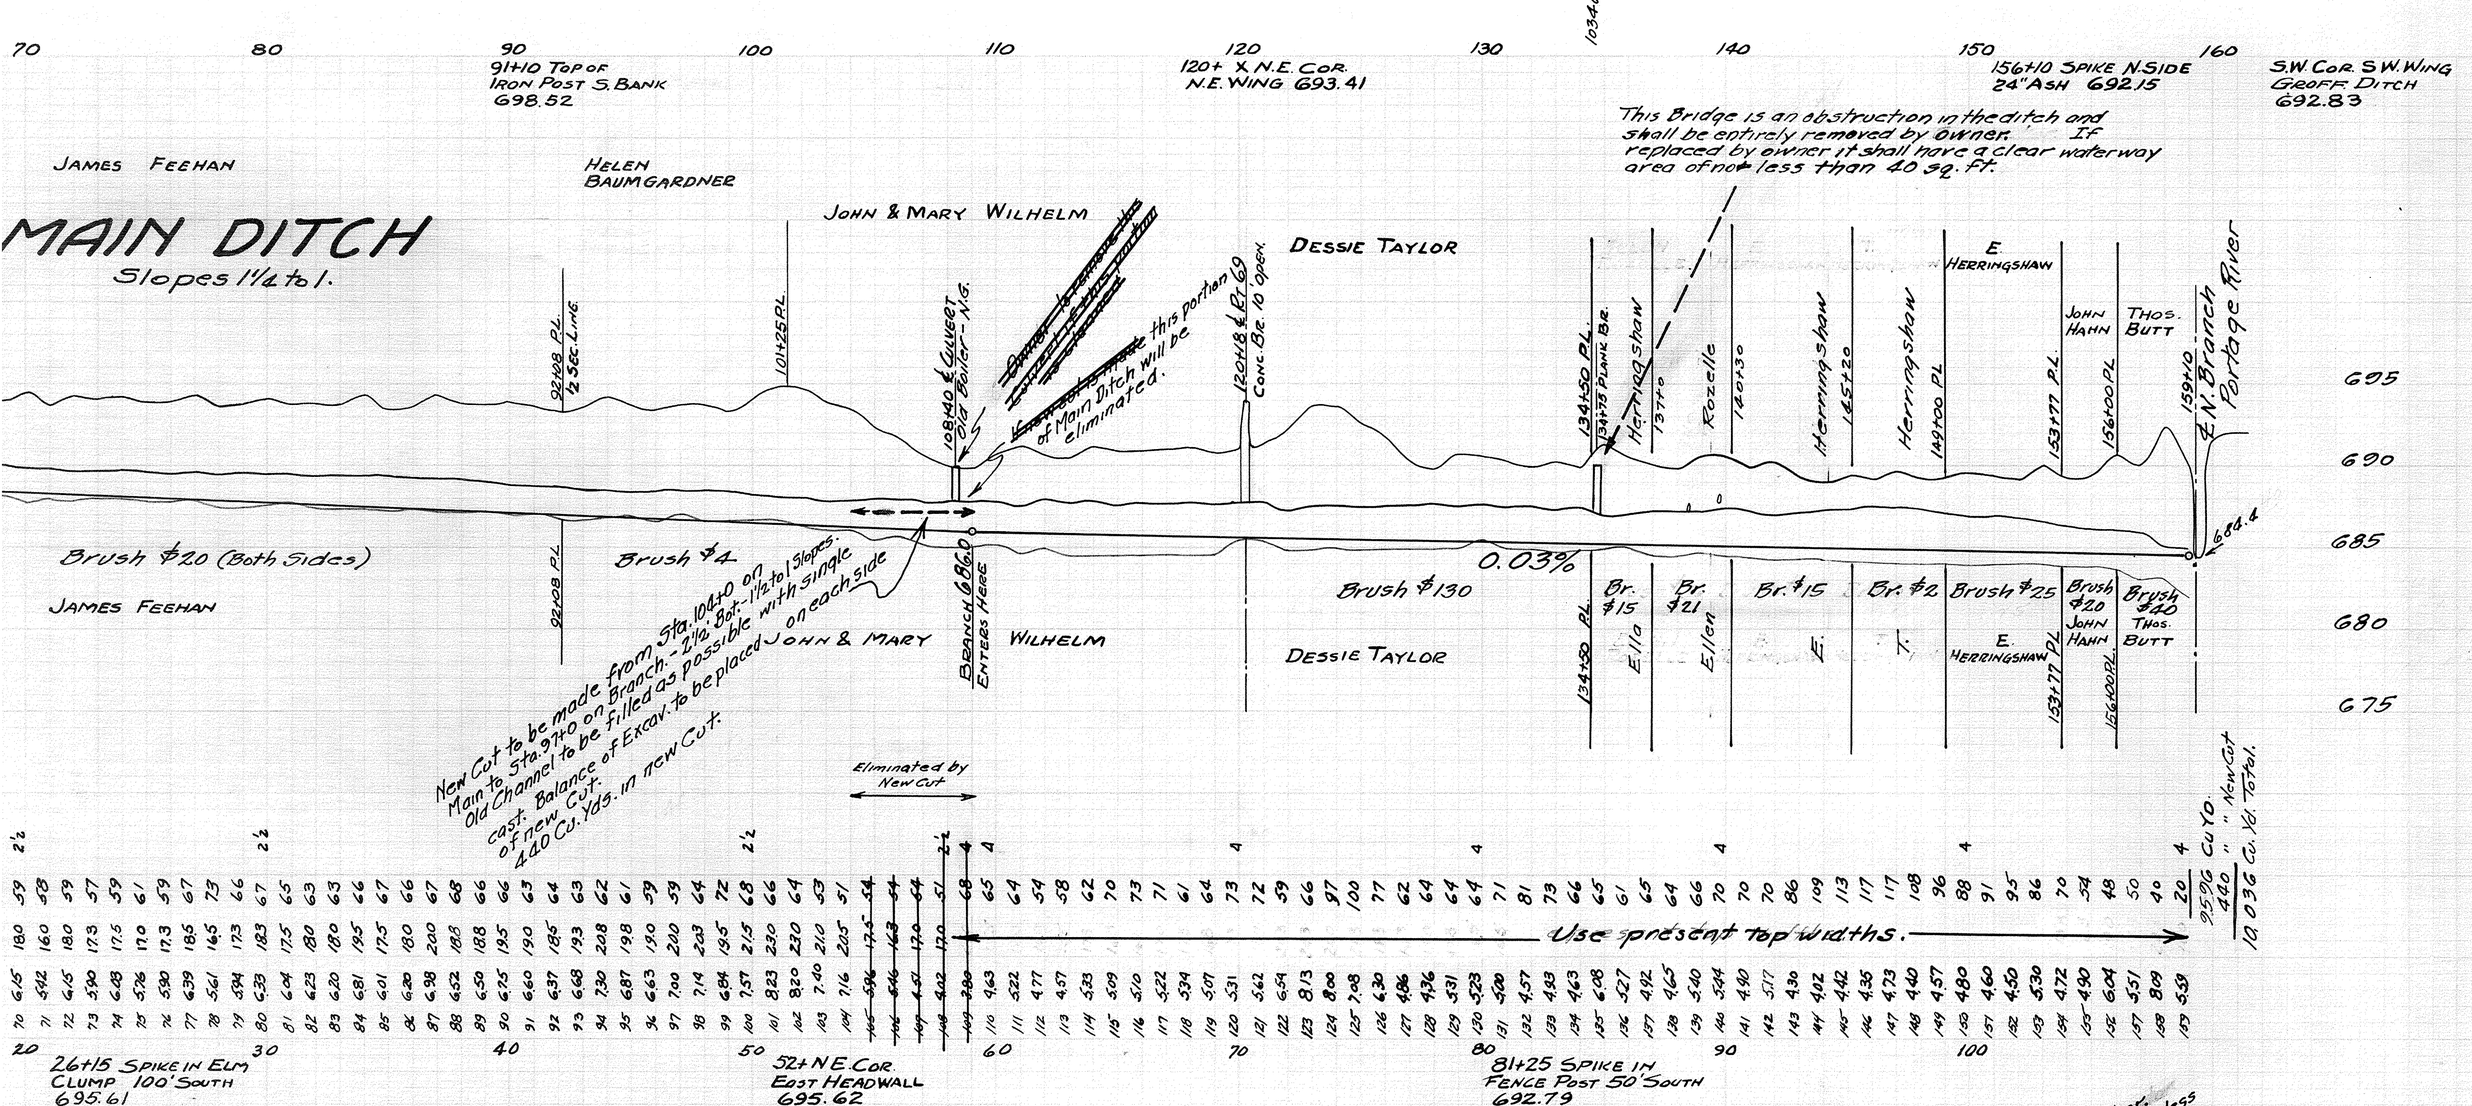

BRANCH No 1
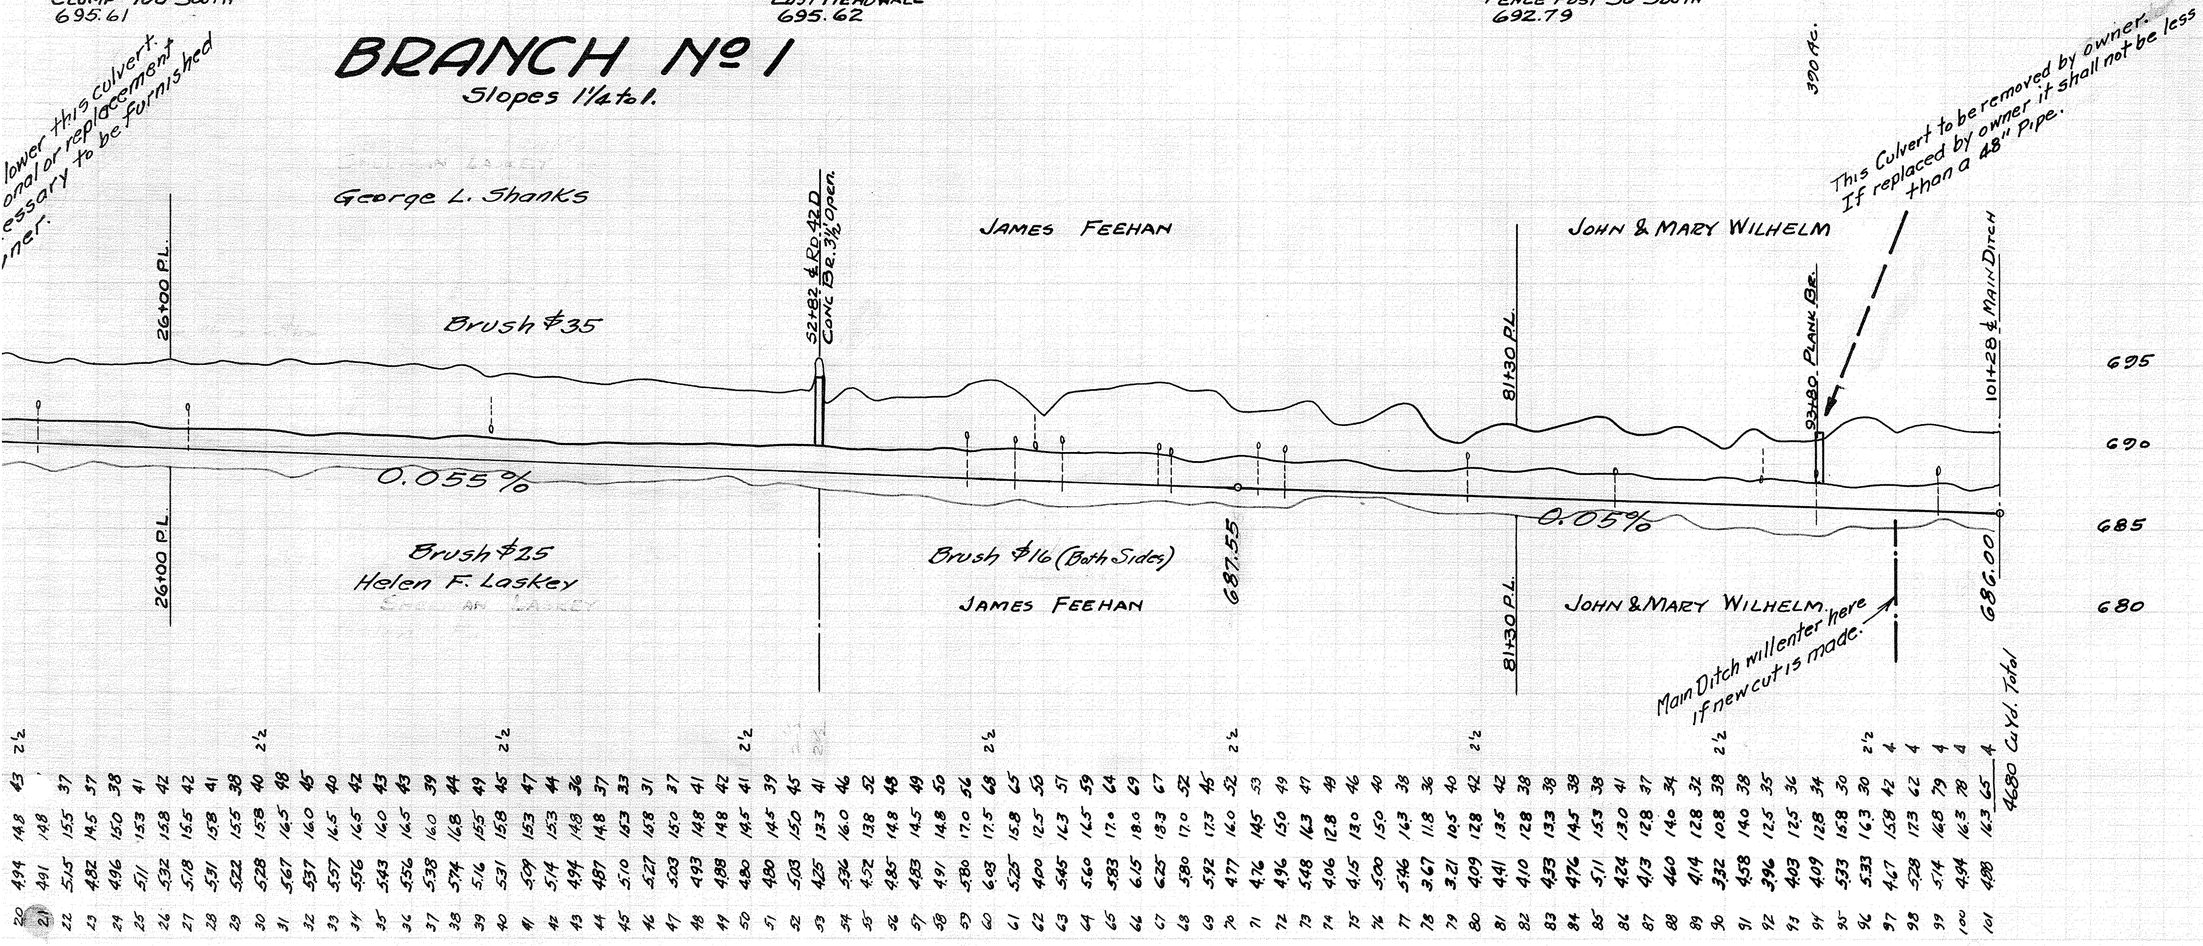
Slopes 1¼ to 1.