PORTAGE TOWNSHIP TRUSTEES DITCH
№ 2211

Bloom and Portage Townships

Wood County Ohio.

Ditch Book 133 — O.H. Jones Engineer

All stumps on bank slopes and break of bank shall be removed unless otherwise directed by engineer. All stumps left shall be treated with stump killer in sufficient amount for a 100% kill.

The brush estimate shown includes all trees to be removed

The grade stakes shall be preserved in place or replaced by the contractor at proper elevation.

All Tile outlets damaged during construction shall be restored to their origional condition by the contractor

The spoil shall be leveled so no dirt is less than three feet from top of ditch bank and to a depth of not more than one tenth foot for each ten yards of excavation per station

The grade may be 0.30' below that shown on plans but must be uniform (no ups and downs) and must continue through bridges. All dirt between abutments must be removed unless otherwise directed by engineer.

When cleaning around a curve or bend all bank cutting shall be done on the inside bank.

Contractor shall remove all oil or grease cans from job when empty, None shall be left along ditch.

All dirt to be hauled or disposed of by the contractor shall be placed as near the job as the contractor can arange.

There shall be no over digging of width or grade when removing the dirt that was taken out of pipes or removed from under bridges.

From Jerry City Road to the Bays Road, spoil is to be placed on east side and from Jerry City Road to station 71 spoil is to be placed on the east bank to form a dike. - Moving endways if nessessary - After Leveling the top of dike shall be not Less than 0.2' above grade shown to allow for setteling

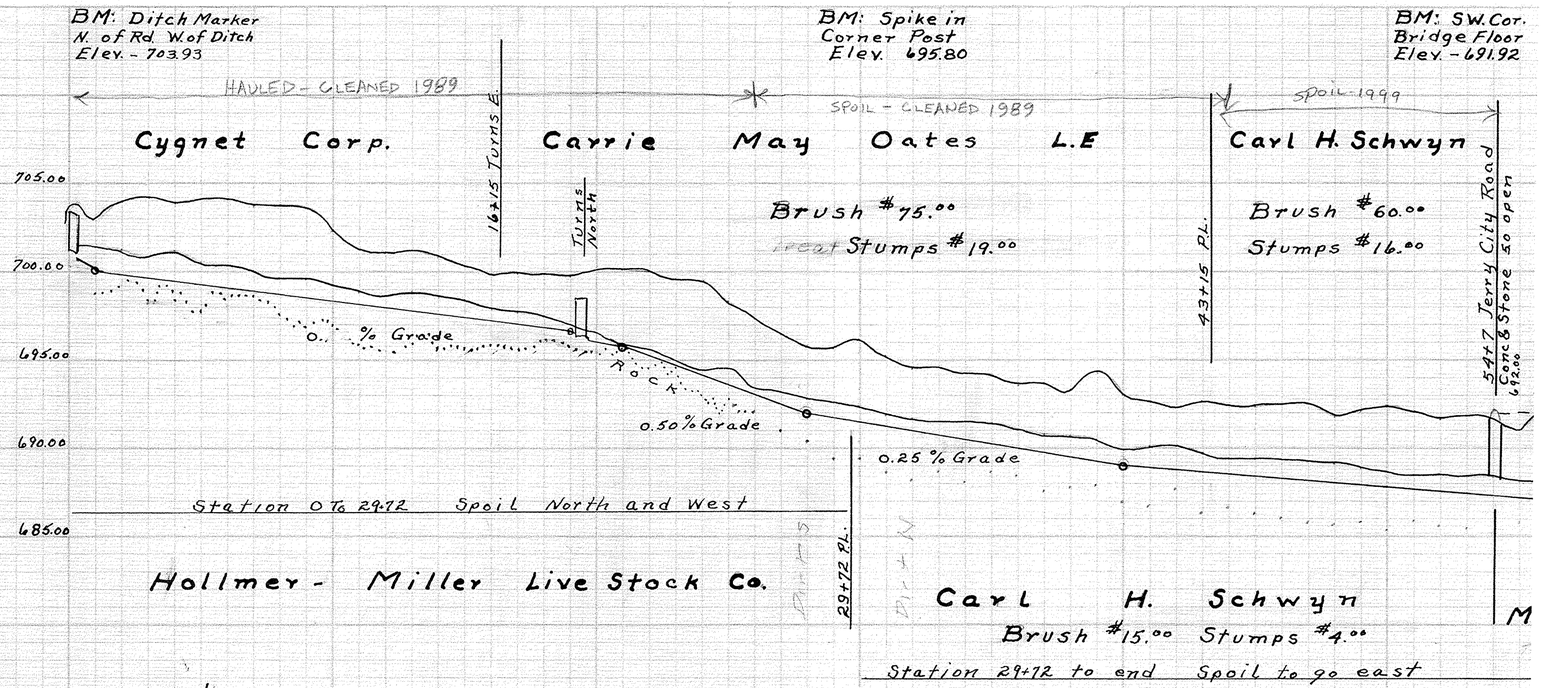

1½ To 1.0' Slopes with a 2.0' Bottom width To Station 54 + 40

Station	Elevation	Grade	Cut	Cu. Yds.
0	702.61	700.60	2.01	
1	702.89	699.98	2.91	
2	703.95	699.80	4.15	61
3	704.18	699.62	4.56	
4	703.88	699.44	4.44	81
5	704.08	699.26	4.82	
6	704.08	698.88	5.20	110
7	703.71	698.70	4.81	
8	703.73	698.72	5.01	115
9	703.59	698.54	5.05	
10	702.25	698.36	3.99	81
11	701.26	698.18	3.08	
12	701.11	698.00	3.11	50
13	701.19	697.82	3.37	
14	700.82	697.64	3.18	61
15	700.28	697.46	2.82	
16	699.89	697.28	2.61	73
17	699.69	697.10	2.59	
18	699.88	696.92	2.96	61
19	699.80	696.74	3.06	
20	700.07	696.00	4.07	40
21	700.05	695.58	4.47	
22	700.04	695.08	4.96	40
23	699.54	694.58	4.98	
24	699.50	694.08	5.42	40
25	698.32	693.58	4.74	
26	697.29	693.08	4.21	40
27	696.52	692.58	3.94	
28	695.83	692.08	3.75	40
29	695.65	691.83	3.82	
30	694.21	691.58	4.63	40
31	693.20	691.33	3.87	
32	692.53	691.08	3.45	45
33	692.64	690.83	3.81	
34	692.30	690.58	3.72	40
35	692.13	690.33	3.80	
36	692.57	690.08	3.49	40
37	692.68	689.83	3.85	
38	692.24	689.58	3.66	40
39	692.37	689.33	3.04	
40	692.03	689.08	3.95	76
41	692.69	688.96	3.73	
42	692.29	688.84	3.45	115
43	692.66	688.72	3.94	
44	692.43	688.60	3.83	73
45	692.33	688.48	3.85	
46	692.45	688.36	4.09	49
47	692.51	688.24	4.27	
48	691.82	688.12	3.70	49
49	692.51	688.00	4.51	
50	692.44	687.88	4.56	40
51	692.00	687.76	4.24	
52	691.57	687.64	3.93	40
53	691.82	687.52	4.30	
54	691.69	687.40	4.29	40
55	691.11	687.28	3.83	