WESTON TOWNSHIP TRUS.
DITCH NO. 2239
WESTON TOWNSHIP WOOD CO., OHIO

O. H. JONES **ENGINEER**

DITCH BOOK 137

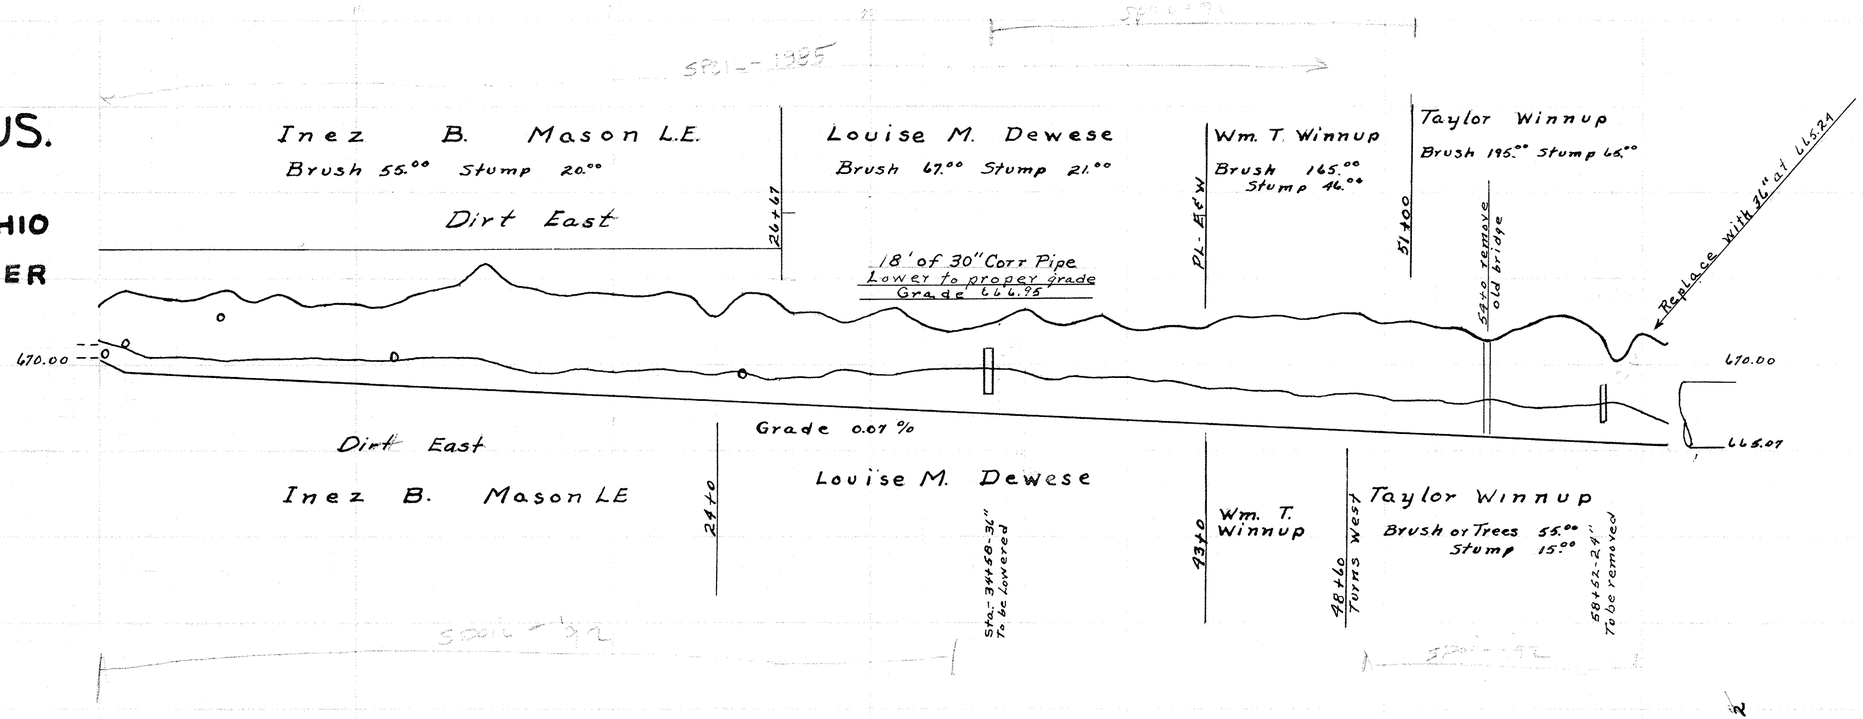

Center Line to be as straight as possiable

Bottom not to exceed 2.0' in width

Slope not to be less than 2.0' To 1.0' both banks

Sta. 54 to Contractor will remove this bridge - Cost to be absorbed in excavation

Sta. - 34+58 Lower present pipe to grade

Spoil to be placed east and north 15 feet from break of bank and leveled away from ditch.

Station	Elevation	Grade	Cut	Cu. Yds.
0	673.43	670.00	3.43	
1	674.37	669.60	4.77	
2	673.95	669.53	4.42	41
3	673.87	669.46	4.41	
4	673.96	669.39	4.57	63
5	674.43	669.32	5.11	
6	673.71	669.25	4.46	76
7	674.10	669.18	4.92	
8	673.52	669.11	4.41	67
9	673.55	669.04	4.51	
10	673.63	668.97	4.66	63
11	673.32	668.90	4.42	
12	673.97	668.83	5.14	100
13	674.28	668.76	5.52	
14	674.63	668.69	5.94	115
15	675.90	668.62	7.28	
16	674.76	668.55	6.21	104
17	674.51	668.48	6.03	
18	674.05	668.41	5.64	152
19	674.24	668.34	5.90	
20	674.19	668.27	5.92	130
21	673.98	668.20	5.78	
22	674.20	668.13	6.07	81
23	673.97	668.04	5.91	
24	673.82	667.99	4.83	119
25	674.16	667.92	6.24	
26	674.09	667.85	6.24	178
27	672.93	667.78	5.15	
28	673.00	667.71	5.29	189
29	672.42	667.64	4.78	
30	672.85	667.57	5.28	189
31	673.27	667.50	5.77	
32	672.40	667.43	4.97	219
33	671.87	667.36	4.51	
34	672.12	667.29	4.83	219
35	672.31	667.22	5.09	
36	673.24	667.15	6.09	251
37	672.37	667.08	5.29	
38	672.54	667.01	5.53	232
39	672.96	666.94	6.02	
40	672.06	666.87	5.19	234
41	672.07	666.80	5.27	
42	672.31	666.73	5.58	263
43	672.12	666.66	5.46	
44	672.76	666.59	6.17	263
45	672.74	666.52	6.22	
46	672.84	666.45	6.39	293
47	672.71	666.38	6.33	
48	672.98	666.31	6.67	300
49	673.01	666.24	6.77	
50	672.95	666.17	6.78	319
51	672.42	666.10	6.32	
52	672.32	666.03	6.29	307
53	672.22	665.96	6.26	
54	671.35	665.89	5.46	289
55	672.00	665.82	7.18	
56	672.49	665.75	6.74	255
57	672.87	665.68	7.19	
58	672.27	665.61	6.66	234
59	672.07	665.54	6.53	
60	671.86	665.47	6.39	106
61	671.26	665.40	5.86	
61+41	671.37	665.37	5.89	111

Total Cu. Yds. 5562