Harry Wilcox Ditch

No. 2249.
Washington Township
Wood County
O.H. Jones. Eng'r.
1964
Ditch Book 133

Excavation by Gradall or equal

Any tile ends damaged during construction shall be repaired by the contractor at his expense.

The contractor shall spray all the brush too small to cut.

Bottom 26' Slope 1½ to 1'

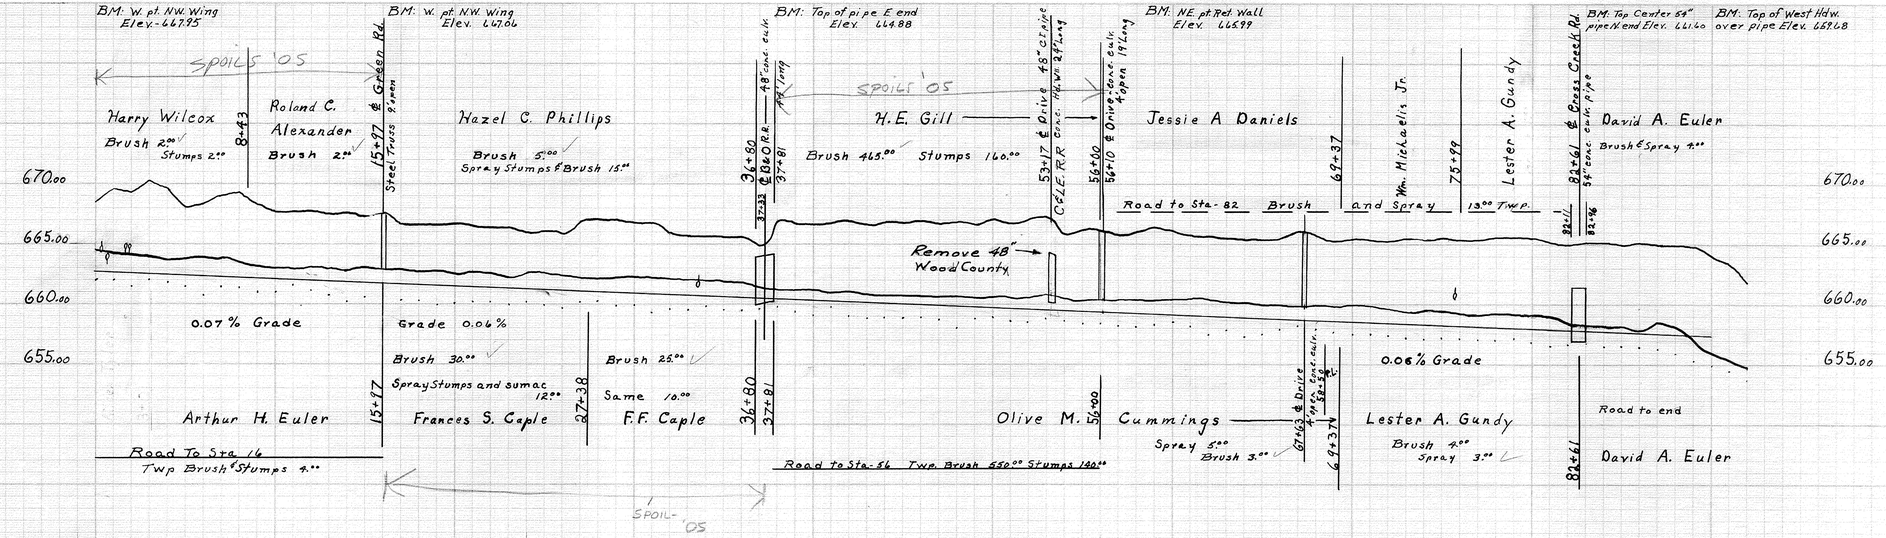

539 Rod of bottom cleanout — Bottom to be round and to fit present banks — To be cleaned by Gradeall or equal

Station	Elevation	Grade	Cut
0	668.82	662.80	5.62
1	668.26	662.74	5.52
2	668.24	662.68	5.56
3	670.21	662.62	7.59
4	669.41	662.56	7.05
5	668.79	662.50	5.48
6	668.30	662.44	5.86
7	668.01	662.38	5.63
8	668.34	662.32	7.02
9	668.25	662.26	5.99
10	667.64	662.20	5.44
11	667.67	662.14	5.53
12	667.76	662.08	5.68
13	667.76	662.02	5.74
14	667.49	661.96	5.53
15	667.34	661.90	5.44
16	667.49	661.84	5.65
17	666.46	661.78	4.68
18	666.42	661.72	4.70
19	666.59	661.66	4.93
20	666.65	661.60	5.05
21	666.49	661.54	4.95
22	666.39	661.48	4.91
23	666.34	661.42	4.92
24	666.00	661.36	4.64
25	666.04	661.30	4.71
26	665.88	661.24	4.64
27	666.73	661.18	5.74
28	666.42	661.12	5.30
29	666.30	661.06	5.24
30	666.35	661.00	5.35
31	666.87	660.94	5.93
32	665.82	660.88	4.94
33	665.61	660.82	4.79
34	665.44	660.76	4.68
35	665.42	660.70	4.72
36	665.23	660.64	4.59
37	664.82	660.58	4.24
38	663.63	660.52	3.11
39	663.71	660.46	3.25
40	663.76	660.40	3.30
41	663.86	660.34	3.52
42	663.71	660.28	3.43
43	663.63	660.22	3.40
44	663.65	660.16	3.49
45	663.73	660.10	3.63
46	663.82	660.04	3.78
47	663.87	659.98	3.89
48	663.95	659.92	4.03
49	663.97	659.86	4.11
50	663.97	659.80	4.17
51	663.95	659.74	4.21
52	663.82	659.68	4.14
53	663.78	659.62	4.16
54	663.82	659.56	4.26
55	663.79	659.50	4.29
56	663.77	659.44	4.33
57	663.78	659.38	4.40
58	663.84	659.32	4.52
59	663.85	659.26	4.59
60	663.87	659.20	4.67
61	663.84	659.14	4.70
62	663.81	659.08	4.73
63	663.79	659.02	4.77
64	663.75	658.96	4.79
65	663.73	658.90	4.83
66	663.73	658.84	4.89
67	663.72	658.78	4.94
68	663.68	658.72	4.96
69	663.66	658.66	4.98
70	663.61	658.60	4.99
71	663.54	658.54	4.99
72	663.51	658.48	5.03
73	663.55	658.42	5.13
74	663.53	658.36	5.17
75	663.58	658.30	5.28
76	663.58	658.24	5.34
77	663.57	658.18	5.39
78	663.60	658.12	5.48
79	663.62	658.06	5.56
80	663.59	658.00	5.59
81	663.55	657.94	5.61
82	663.53	657.88	5.65
83	663.53	657.82	5.71
84	663.55	657.76	5.79
85	663.52	657.70	5.82
86	663.54	657.64	5.90
87	663.51	657.58	5.93
88	663.59	657.52	5.97
89	663.76	657.46	6.30
90	663.90	657.40	6.50
91	663.33		
92	661.91		