REVISED PLAT

D. Z. KLINE DITCH PROJECT № 2339

JACKSON TOWNSHIP

DITCH BOOK № 143

NOVEMBER 1982

WOOD COUNTY

ANTHONY L. ALLION

ENGINEER

N W E S

1" = 660'

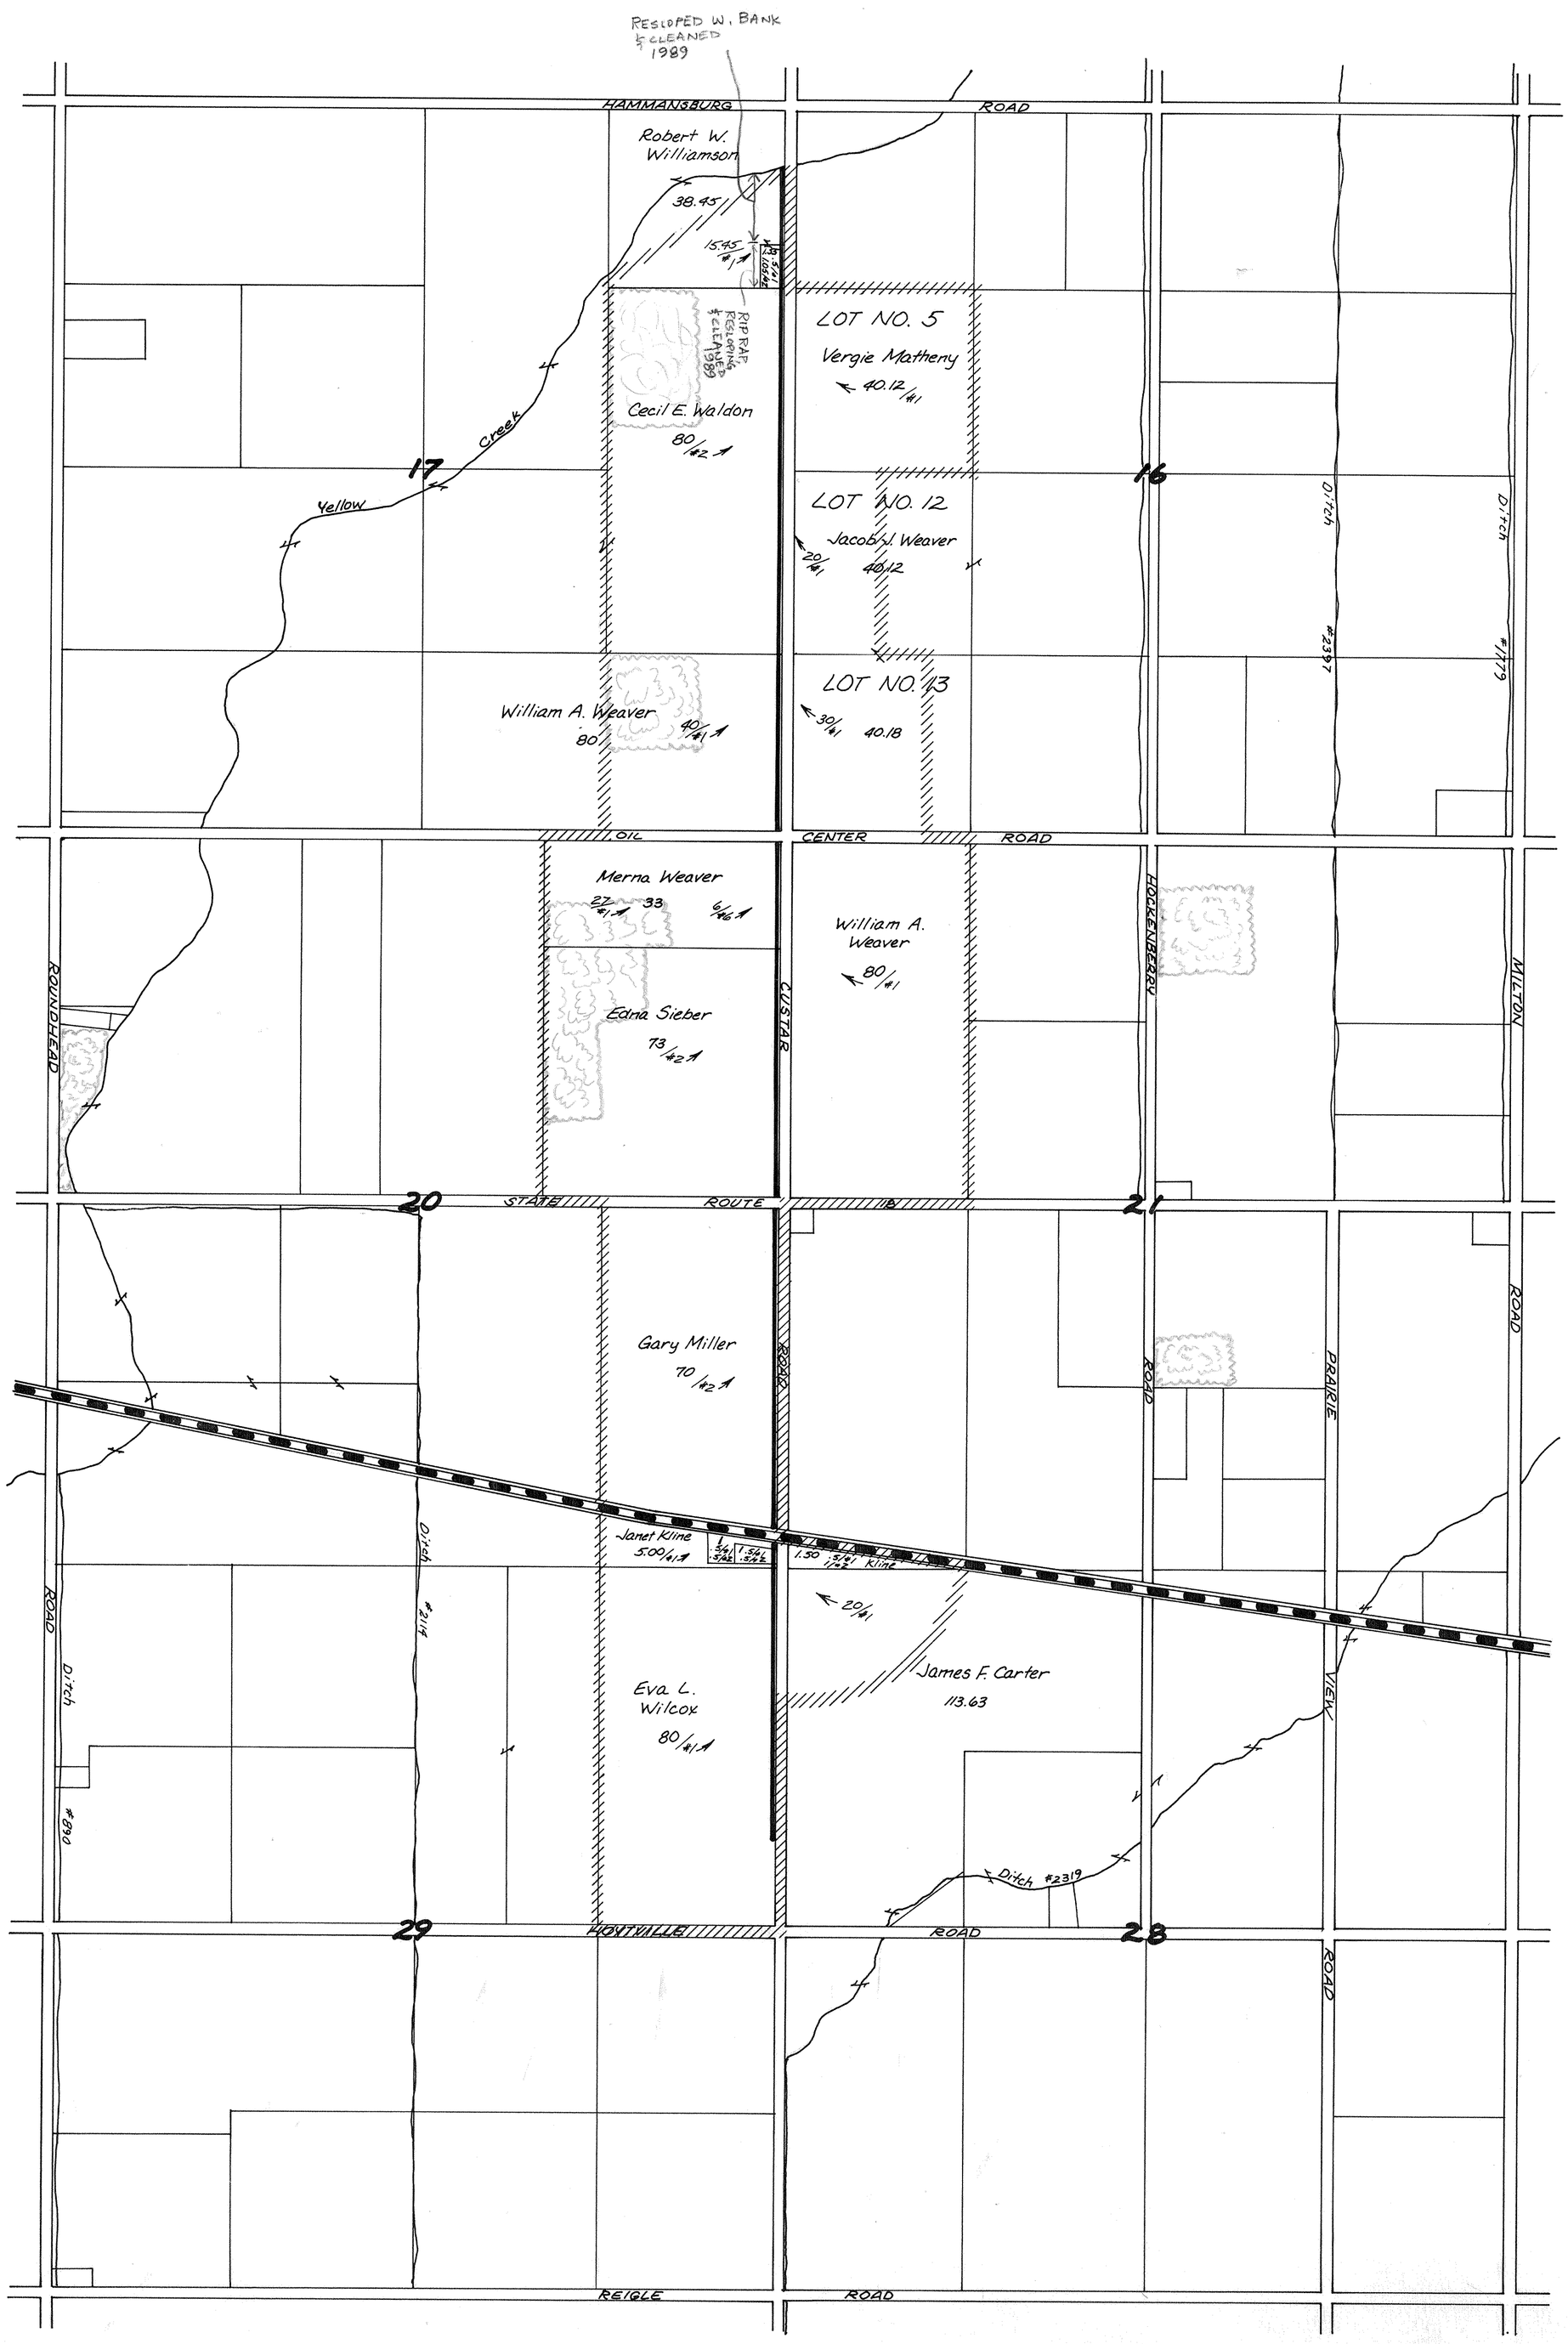

E-9-15