21 + 90 - 6.0
30 1 91 NEW
95

New's 95's of old

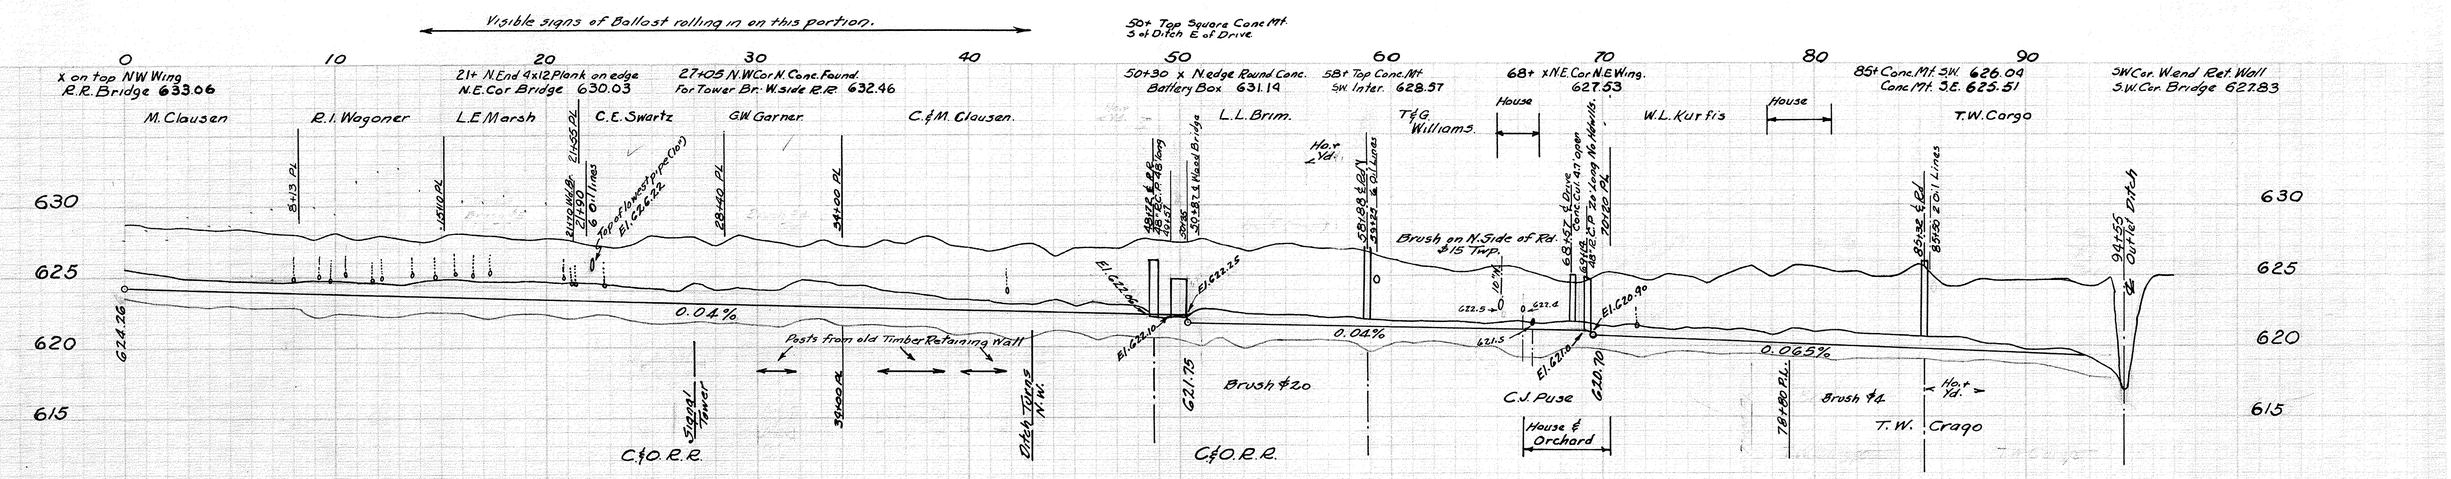

PROFILE OF RAYMOND I. WAGONER DITCH Nº 1987

LAKE TOWNSHIP — WOOD COUNTY, OHIO

DITCH BOOK 117 — MARTIN BERRY

JUNE, 1947. — COUNTY ENGINEER

Revised August 1947.

On this portion Ditch to be relocated. ℄ of New Ditch shall be 60 ft. from ℄ R.R. R/w. and parallel to same. All excavation to be placed in old channel along R.R. embankment and sloped to new ditch by Bulldozer.

Bottom Width 2½ feet
Slopes - 0 to 50 1½ to 1
" 51 to 94+ 1¼ to 1

Station	Cut	Top Width	Cu. Yds
0	4.51	See Cross Sections for this portion	32
1	4.39		48
2	4.27		45
3	4.15		50
4	4.26		45
5	4.29		39
6	4.25		35
7	4.10		30
8	4.10		32
9	3.86		32
10	4.22		32
11	3.87		32
12	4.17		30
13	4.00		34
14	3.80		34
15	4.18		35
16	4.46		37
17	4.22		34
18	4.26		35
19	4.15		35
20	4.27		35
21	4.20		34
22	3.97		26
23	3.78		~~23~~
24	4.01		~~16~~
25	4.70		~~30~~
26	4.64		~~16~~
27	4.71		~~26~~
28	4.10		~~38~~
29	4.87		~~36~~
30	4.60		~~37~~
31	4.43		~~37~~
32	4.15		~~47~~
33	4.64		~~65~~
34	4.29		~~73~~
35	4.25		~~63~~
36	4.77		~~60~~
37	4.64		~~57~~
38	5.13		~~56~~
39	4.56		~~50~~
40	4.37		~~19~~
41	4.14		~~26~~
42	4.48		~~51~~
43	4.76		~~48~~
44	3.80		~~19~~
45	4.51		~~22~~
46	4.52		24
47	4.48		24
48	5.23		24
49	5.21		24
50	5.17		24
51	5.94	17.5	24
52	5.48	16.3	32
53	5.14	15.5	38
54	5.44	16.3	33
55	5.71	16.8	32
56	5.45	16.3	30
57	5.37	16.0	29
58	5.50	16.3	29
59	6.10	17.8	25
60	4.74	14.5	23
61	4.90	13.5	21
62	4.30	13.3	20
63	4.03	12.5	20
64	4.21	13.0	19
65	4.55	13.8	18
66	4.34	13.5	20
67	3.82	12.0	17
68	3.54	11.5	22
69	3.47	11.3	26
70	4.42	13.5	28
71	4.60	13.5	31
72	4.05	12.8	31
73	4.56	14.0	29
74	4.47	13.8	29
75	4.07	12.8	30
76	4.91	14.8	44
77	5.37	16.0	44
78	4.74	14.5	26
79	4.54	14.0	24
80	5.53	16.5	38
81	5.24	~~15.5~~ 15.8	40
82	5.29	15.8	30
83	5.00	15.0	25
84	5.22	15.8	25
85	6.10	17.8	25
86	4.61	14.0	28
87	4.49	13.8	29
88	5.12	15.3	22
89	5.10	15.3	18
90	5.21	15.5	18
91	5.35	16.0	18
92	5.37	16.0	18 Clean out Bars, Etc.
93			
94			2888 Cu. Yds. Total.

MF
AUG 1 2 1989