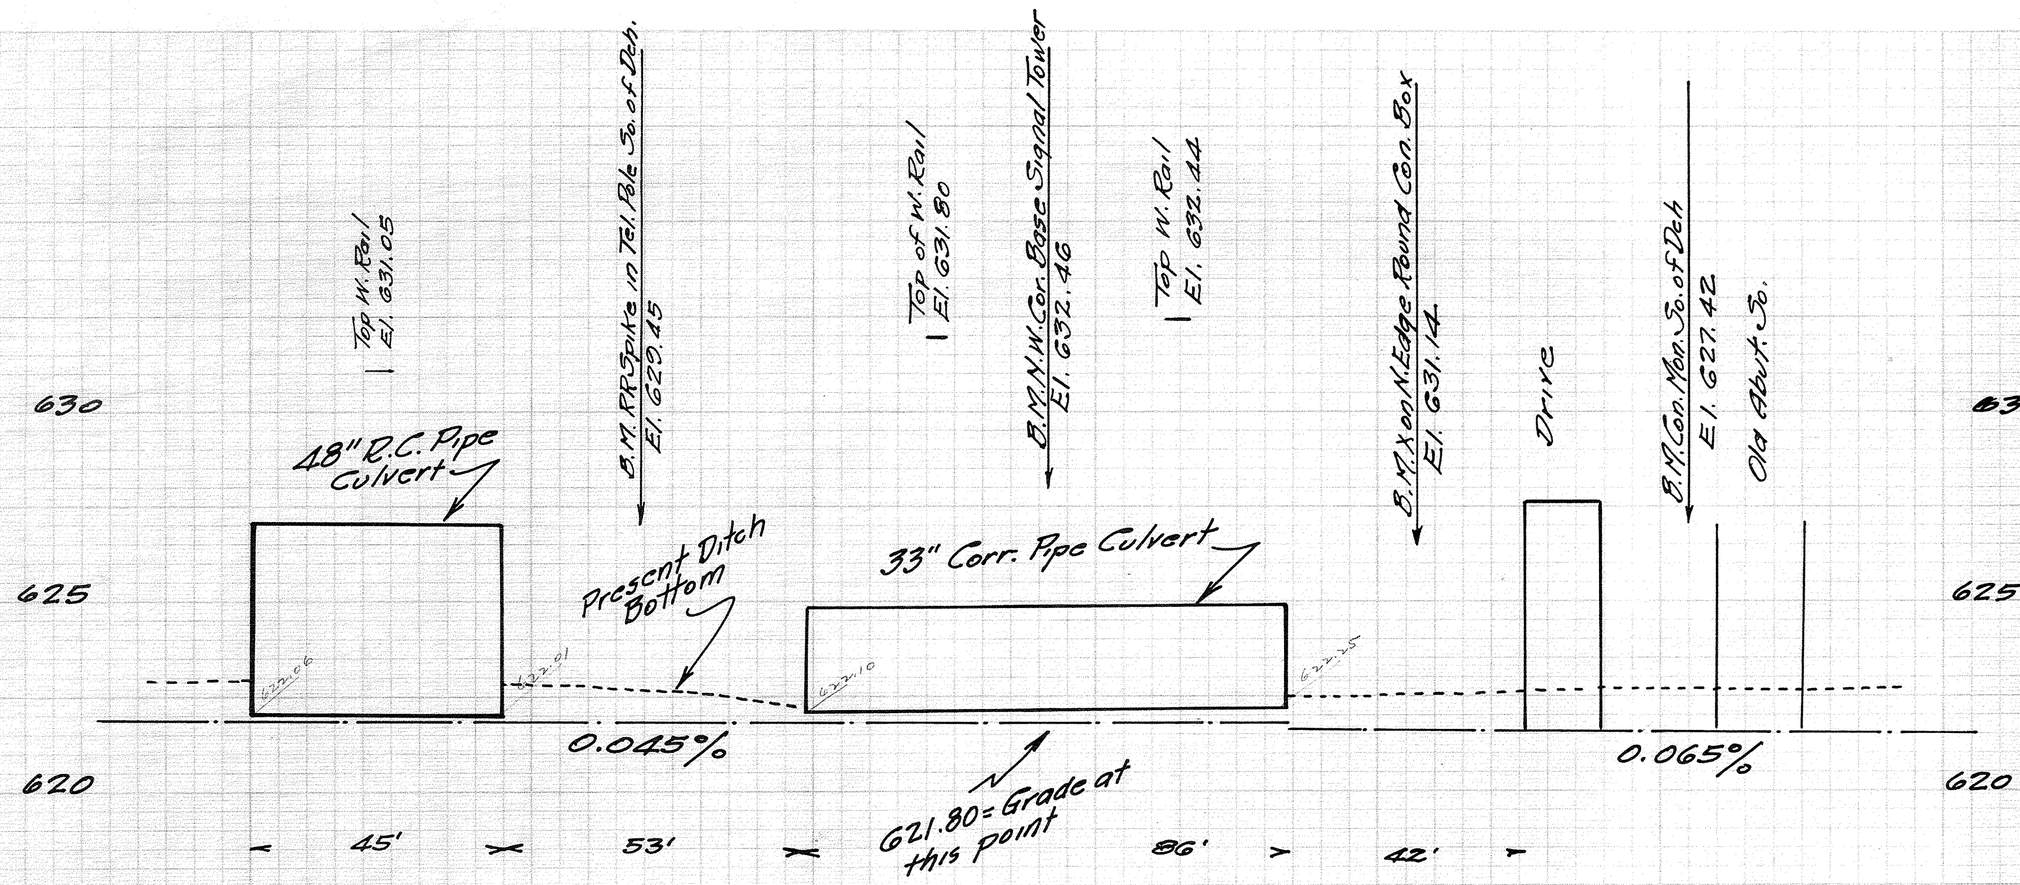

Note: Present 33" Pipe is undersized and should be replaced with a 48" Pipe or have an additional 36" Pipe installed to provide adequate capacity.

Sketch showing present Culverts under the C.+O. RR. on the Raymond I. Wagoner Ditch No 1987 at the North line of Section 28, Lake Township, Wood County, Ohio.
June, 1946.

Martin Berry
County Engineer.

D.B 114

mf
AUG 12 1969