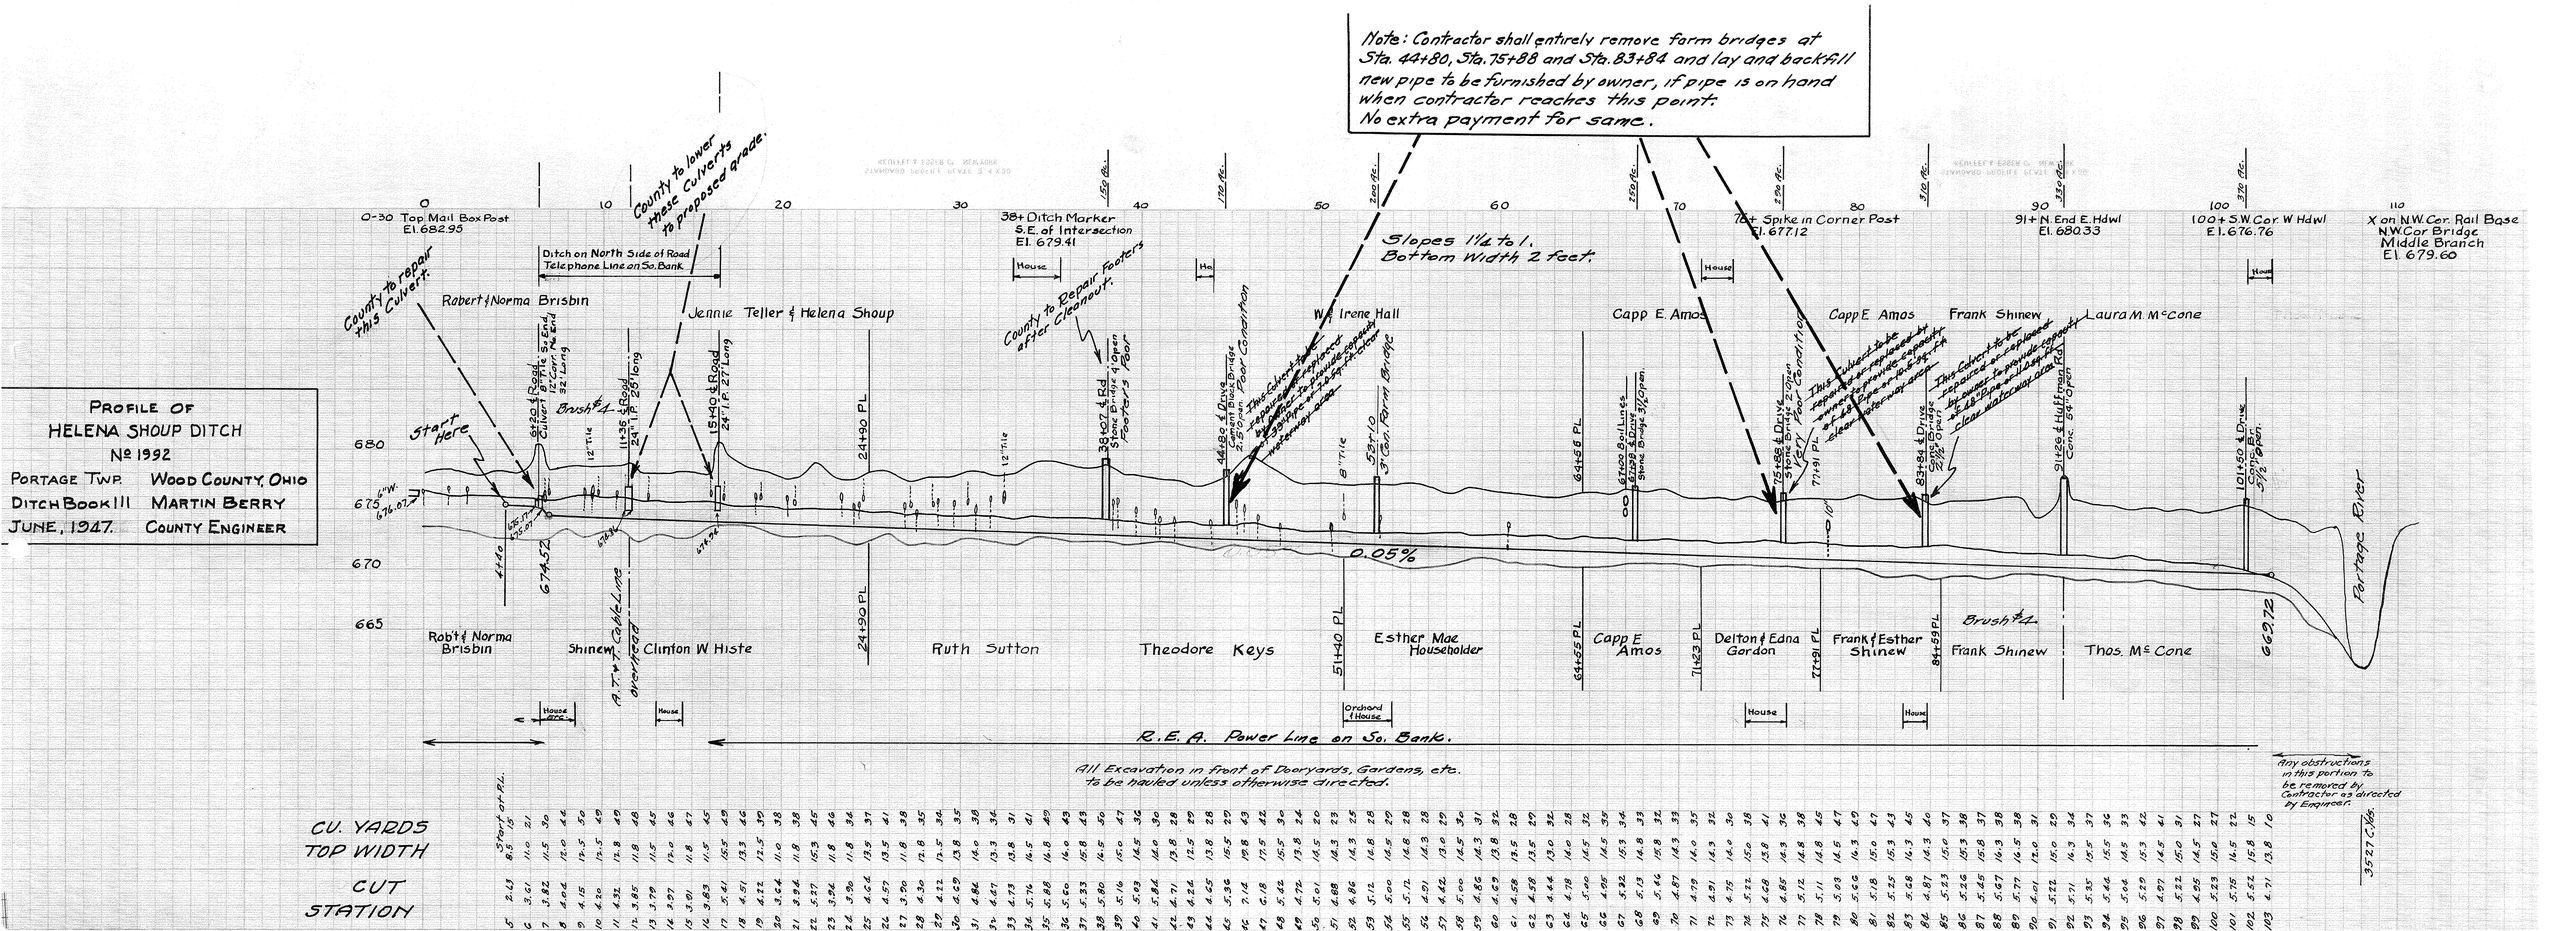
PROFILE OF
HELENA SHOUP DITCH
Nº 1992
PORTAGE TWP. WOOD COUNTY, OHIO
DITCH BOOK III MARTIN BERRY
JUNE, 1947. COUNTY ENGINEER
Note: Contractor shall entirely remove farm bridges at Sta. 44+80, Sta. 75+88 and Sta. 83+84 and lay and backfill new pipe to be furnished by owner, if pipe is on hand when contractor reaches this point. No extra payment for same.
Slopes 1½ to 1. Bottom Width 2 feet.
County to lower these culverts to proposed grade.
County to repair this Culvert.
County to Repair Footers after Cleanout.
0-30 Top Mail Box Post El. 682.95
Ditch on North Side of Road Telephone Line on So. Bank
38+ Ditch Marker S.E. of Intersection El. 679.41
76+ Spike in Corner Post El. 677.12
91+ N. End E. Hdwl El. 680.33
100+ S.W. Cor. W Hdwl. El. 676.76
X on N.W. Cor. Rail Base N.W. Cor Bridge Middle Branch El. 679.60
Robert & Norma Brisbin
Jennie Teller & Helena Shoup
W. & Irene Hall
Capp E. Amos
Capp E. Amos
Frank Shinew
Laura M. McCone
Start Here
Brush #4
24" I.P. 28' long
24" I.P. 27' long
12" Tile
24+90 PL
Stone Bridge & Open Footers Poor
This Culvert to be repaired or replaced by owner to provide capacity for 2.5" Tile or 12" Tile
This Culvert to be repaired or replaced by owner to provide capacity for 2.5" Tile or 12" Tile
Poor Condition
3' Cor. Farm Bridge
Stone Bridge 3½ Open.
Stone Bridge 2 Open
This Culvert to be repaired or replaced by owner to provide capacity for 2.5" Tile or 12" Tile
Clear Waterway open
Stone Bridge 3½ Open.
Conc. Bridge 5½ Open.
Conc. Bridge 5½ Open.
Brush #4
0.05%
674.52
662.72
Portage River
Rob't & Norma Brisbin
Shinew
Clinton W. Histe
Ruth Sutton
Theodore Keys
Esther Mae Householder
Capp E. Amos
Delton & Edna Gordon
Frank & Esther Shinew
Frank Shinew
Thos. McCone
House
Orchard & House
R.E.A. Power Line on So. Bank.
All Excavation in front of Dooryards, Gardens, etc. to be hauled unless otherwise directed.
Any obstructions in this portion to be removed by Contractor as directed by Engineer.
CU. YARDS TOP WIDTH
CUT
STATION
3527 C.Yds.