PROFILE OF
CLARENCE F. CARTER
DITCH No. 2049
MIDDLETON & PERRYSBURG TWPS. WOOD CO., OHIO
DITCH BOOK 115 B.F. HENNING
JAN. 1950 COUNTY ENGINEER

MAIN DITCH :- All SPOIL DIRT from in front of Lawns, gardens and dooryards to be hauled and disposed of. All other spoil to be placed on land side and leveled; included in Excavation item for payment.

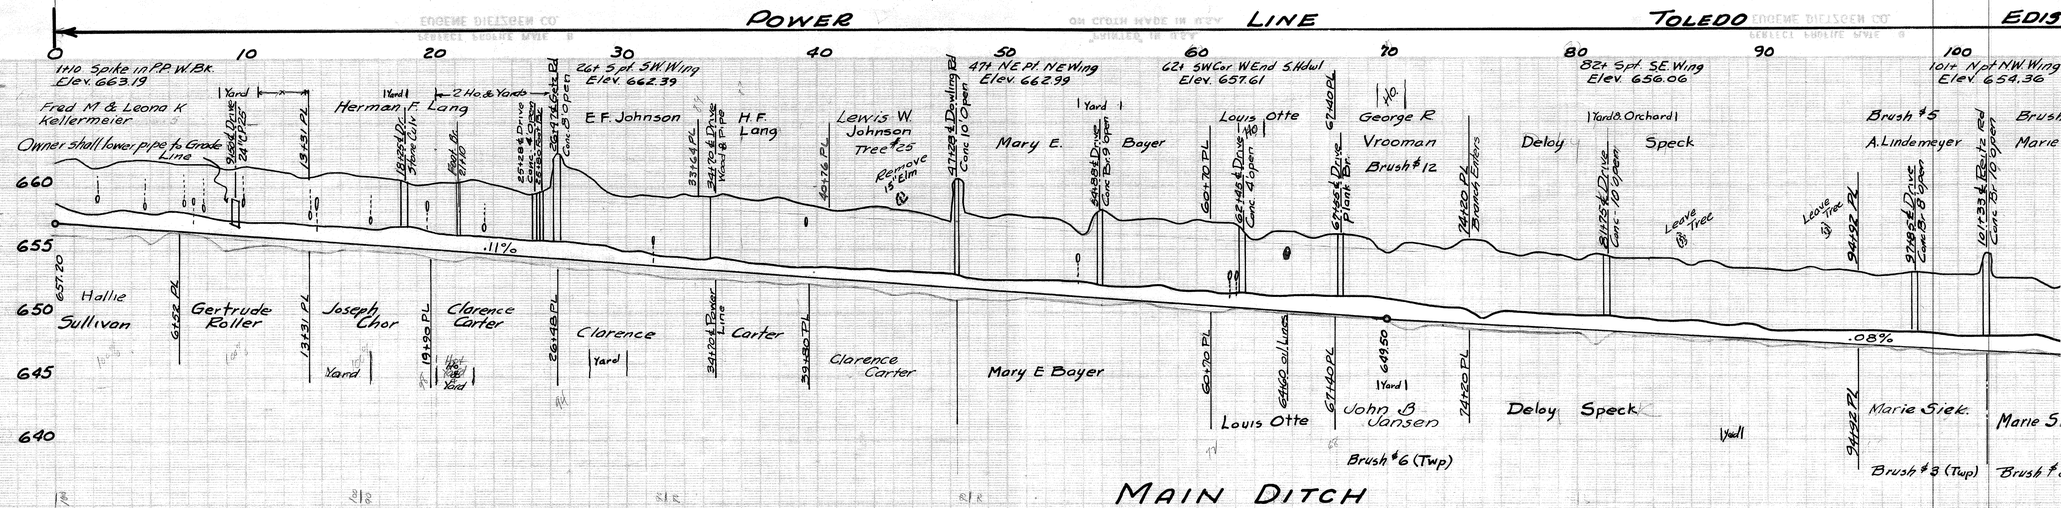

Station	Cut	Top Width	Cubic Yards	Extra Yardage for Light Cut
0	4.72	13.8	38	
1	5.14	14.9	38	
2	4.50	13.3	29	
3	4.98	14.5	29	
4	5.36	15.4	36	
5	5.41	15.5	32	
6	5.31	15.3	34	
7	5.54	15.4	43	
8	5.46	15.7	44	
9	5.17	14.9	39	
10	5.52	15.8	47	
11	5.45	15.6	51	
12	5.33	15.3	43	
13	4.86	14.2	34	
14	5.23	15.1	27	
15	5.52	15.8	28	
16	5.39	15.5	29	
17	5.36	15.4	23	
18	5.11	15.6	32	
19	5.12	14.8	41	
20	5.38	15.5	35	
21	5.48	15.8	30	
22	5.66	16.2	29	
23	5.39	15.5	41	
24	5.30	15.3	37	
25	5.30	14.9	34	
26	5.65	15.9	45	
27	7.14	19.9	54	
28	6.65	18.7	44	
29	5.48	15.8	34	
30	5.39	15.3	22	
31	5.54	15.9	23	
32	5.47	15.7	21	
33	5.81	16.5	9	11
34	5.76	16.4	10	10
35	6.00	17.0	18	2
36	5.77	16.4	20	
37	5.71	16.4	17	3
38	6.14	17.4	19	
39	5.79	16.5	15	5
40	5.59	16.0	13	7
41	5.51	15.4	17	3
42	5.54	15.9	20	
43	5.81	16.5	22	
44	5.75	16.4	20	
45	5.67	16.2	14	6
46	5.41	15.7	17	3
47	5.11	14.8	23	
48	6.01	17.5	20	
49	5.64	16.5	18	2
50	6.03	17.6	16	4
51	5.98	17.5	21	
52	5.91	17.3	31	
53	5.73	16.8	31	
54	5.49	16.5	28	
55	6.86	19.7	32	
56	6.21	18.0	42	
57	6.18	18.8	45	
58	6.59	19.0	50	
59	6.26	18.2	48	
60	6.48	19.3	32	
61	6.58	19.0	33	
62	6.58	19.0	38	
63	5.41	16.0	42	
64	6.20	18.0	54	
65	6.38	18.5	51	
66	5.92	17.3	45	
67	6.41	18.6	49	
68	6.17	18.5	49	
69	6.16	17.9	49	
70	5.17	15.5	48	
71	6.01	17.5	44	
72	5.95	17.4	40	
73	5.75	16.8	41	
74	6.42	18.6	41	
75	5.50	16.3	31	
76	5.69	16.8	29	
77	5.57	16.4	42	
78	5.88	17.2	41	
79	5.67	16.7	30	
80	5.47	16.2	26	
81	5.98	17.5	29	
82	5.44	16.7	26	
83	5.75	16.9	26	
84	5.93	17.3	27	
85	5.93	17.3	25	
86	5.50	16.3	21	
87	5.85	17.2	28	
88	5.54	16.3	30	
89	5.50	16.3	23	
90	5.63	16.6	28	
91	5.49	16.3	28	
92	5.72	16.8	20	
93	5.70	16.8	23	
94	5.80	17.0	25	
95	5.71	16.5	19	1
96	5.50	16.3	16	4
97	5.49	16.2	21	
98	5.93	17.3	31	
99	5.86	17.0	35	
100	5.81	17.0	30	
101	5.91	17.3	26	
102	5.75	16.9	23	
103	5.79	17.0	20	
104	5.93	17.3	25	
105	5.86	17.0	24	

M-3
11