PLAT OF
ROBERT L. FERNSIDE DITCH
No. 2082

CENTER TOWNSHIP — WOOD COUNTY, OHIO

DITCH BOOK 125 — BERT F. HENNING, COUNTY ENGINEER.

BOTTOM WIDTHS:- 2.0' Sta. 0+00 to Sta 26+04; 2.5' Sta. 26+04 to Sta 160+10; 3.0' Sta 160+10 to Sta 187+40; and 3.5' Sta. 187+40 to 213+00.

SIDE SLOPES 1¼ to 1 or to conform to present banks; do not trim banks except for bars, slides, or other irregularities. Sta. 26+04 to Sta 213+00

Sta 0+00 to Sta 26+04 Side Slopes 1¼-1; pull back bank.

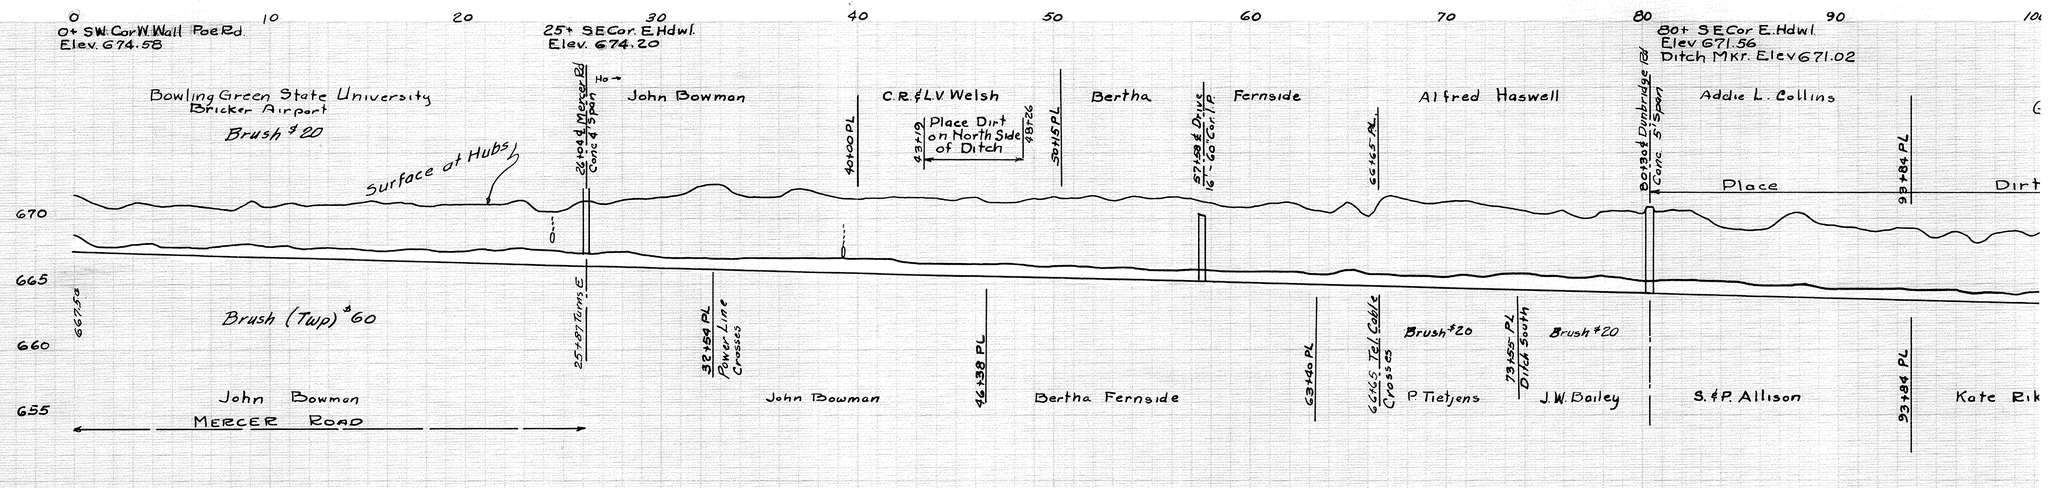

STATION	CUT	TOP WIDTH
0	4.30	12.8
1	3.70	11.3
2	3.21	10.0
3	3.85	11.6
4	3.58	11.0
5	3.57	10.9
6	3.76	11.4
7	3.57	10.8
8	3.57	10.9
9	4.30	12.8
10	3.70	11.3
11	4.11	12.3
12	3.96	11.9
13	4.09	12.3
14	4.11	12.3
15	4.45	13.2
16	4.30	12.8
17	4.35	12.9
18	4.13	12.3
19	4.23	12.8
20	4.33	12.9
21	4.37	12.9
22	4.44	13.0
23	4.17	12.3
24	3.84	11.6
25	4.00	12.0
26	4.81	14.0
27	4.42	14.1
28	4.98	15.0
29	5.15	15.4
30	5.30	15.8
31	5.51	16.3
32	5.27	18.2
33	5.31	18.3
34	5.40	14.5
35	5.55	14.9
36	5.57	16.4
37	5.76	17.2
38	5.95	17.4
39	5.57	16.4
40	5.53	16.3
41	5.63	16.8
42	5.71	16.8
43	5.78	17.0
44	5.76	16.9
45	5.58	16.5
46	5.52	17.3
47	5.57	16.4
48	5.65	16.6
49	5.92	17.3
50	6.14	17.9
51	6.04	17.6
52	6.31	18.8
53	5.98	17.5
54	6.27	18.2
55	6.23	18.1
56	6.23	18.1
57	6.24	18.1
58	6.01	17.5
59	5.53	16.6
60	5.67	16.7
61	6.04	17.6
62	6.24	17.6
63	5.94	16.6
64	5.95	16.2
65	6.34	18.4
66	5.33	15.9
67	6.89	19.8
68	6.73	19.4
69	6.36	18.4
70	6.53	18.9
71	6.66	19.2
72	6.57	18.8
73	6.19	18.0
74	6.05	17.6
75	5.90	17.0
76	6.12	17.8
77	5.60	16.5
78	6.09	17.8
79	6.22	18.0
80	6.00	17.5
81	6.34	18.4
82	6.44	18.6
83	6.08	17.8
84	5.22	15.5
85	5.15	15.4
86	5.10	15.3
87	5.78	17.0
88	6.51	18.8
89	5.49	16.3
90	5.48	16.0
91	5.37	15.4
92	5.17	15.4
93	5.46	16.3
94	5.36	15.9
95	4.78	14.5
96	5.30	15.8
97	4.52	13.8
98	5.20	15.5
99	5.18	14.3
100	5.12	15.3