PROFILE OF R.W. ECKERT DITCH No 2092

BLOOM & PORTAGE TOWNSHIPS
WOOD COUNTY, OHIO

DITCH BOOK 128

B.F. HENNING
COUNTY ENGINEER

MAY 1953

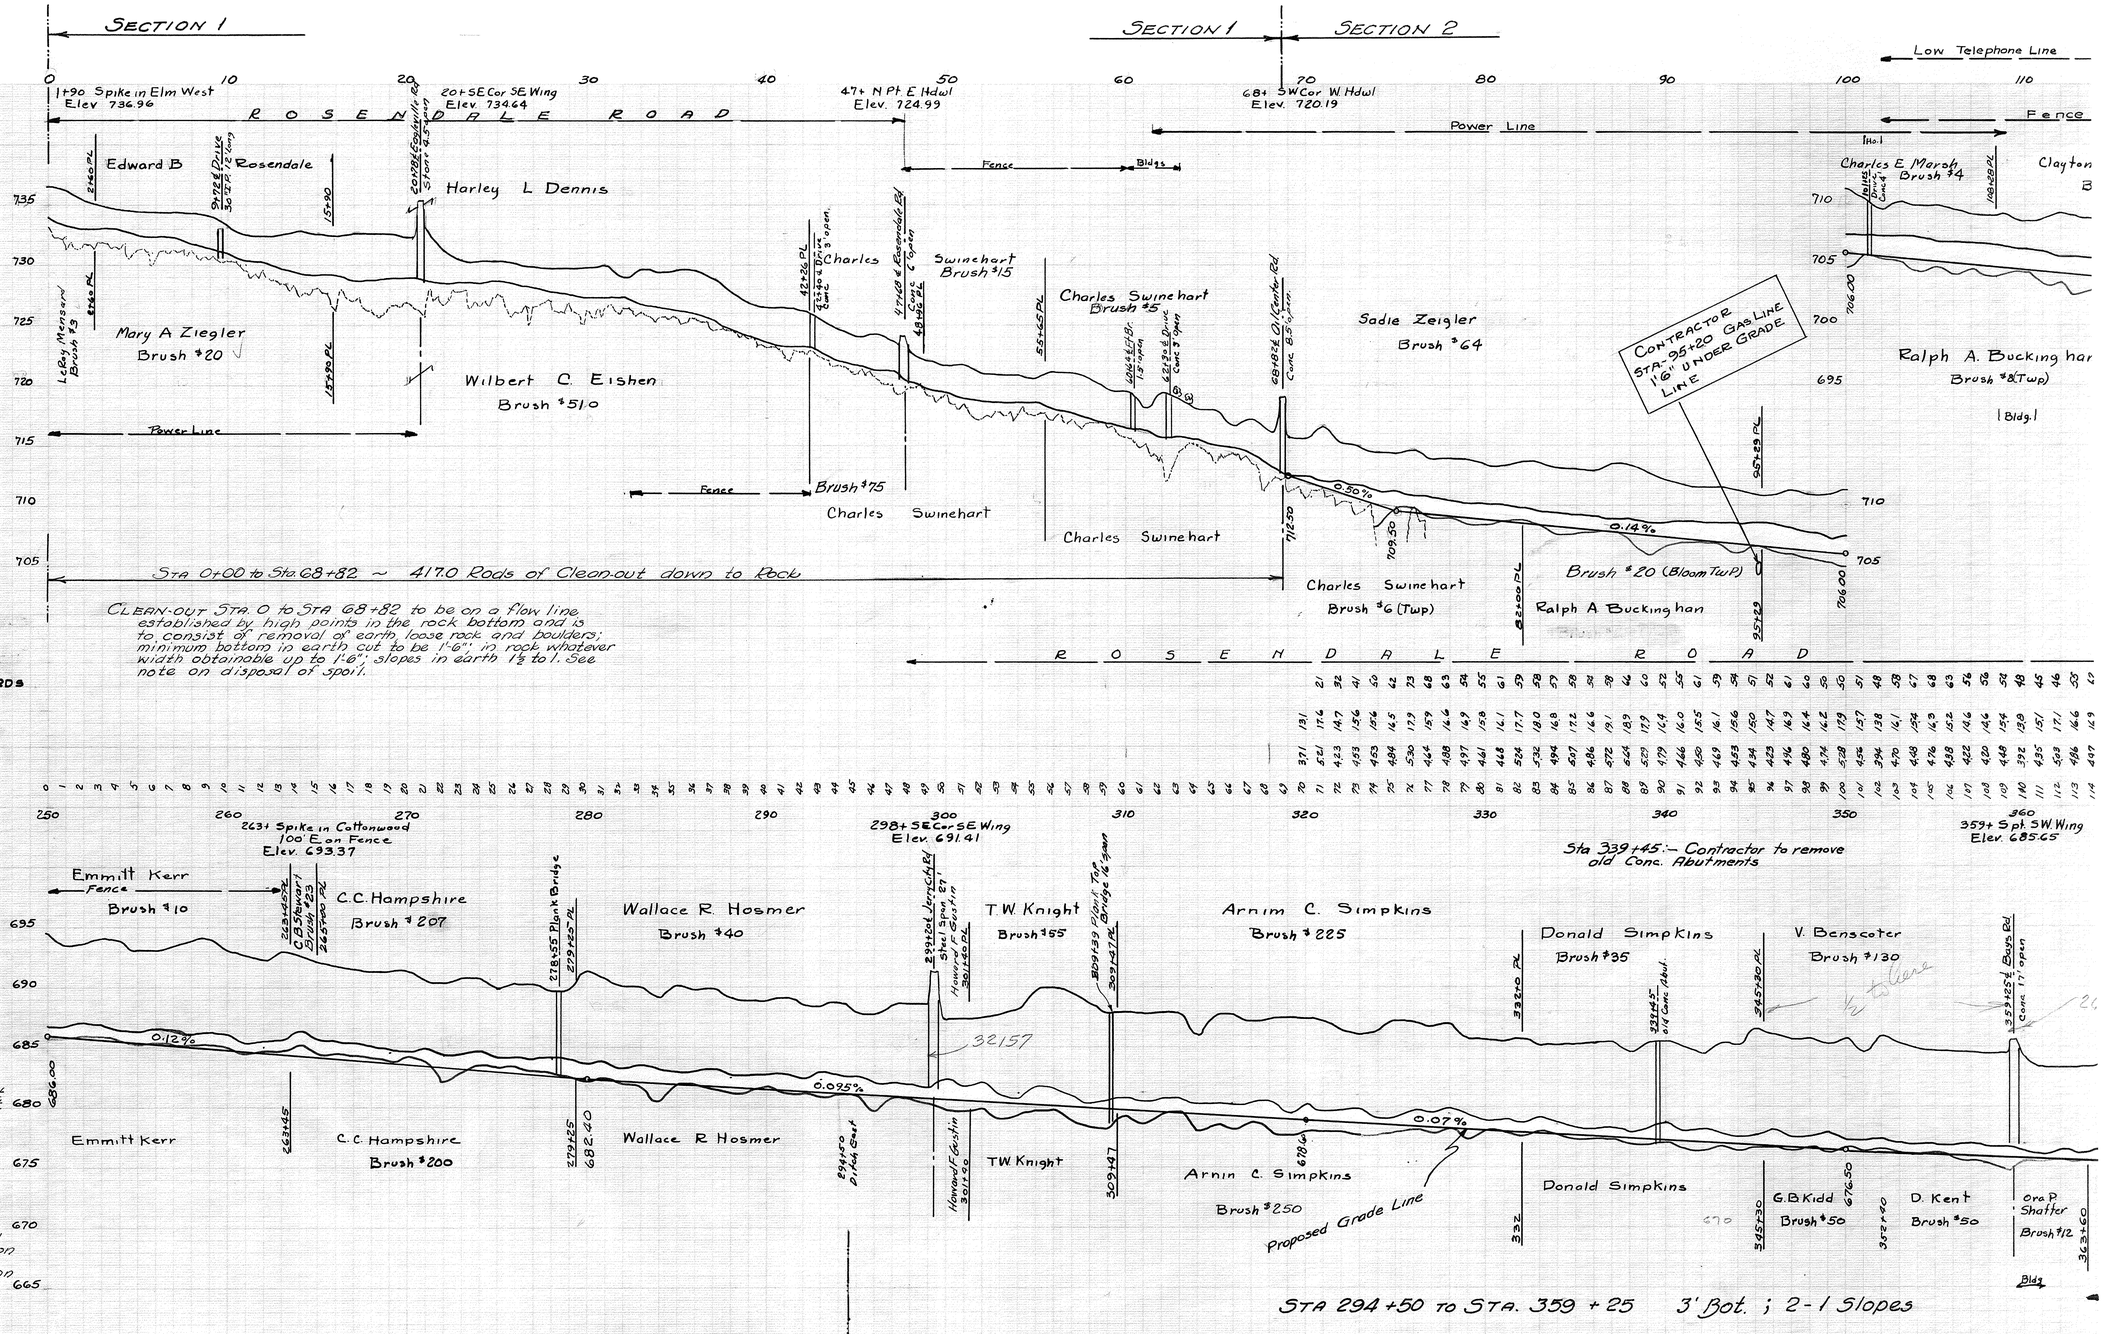

DISPOSAL OF SPOIL

From Sta 0+00 to Sta. 121+20 Excavation to be made from and spoil placed on field side except past lawns, gardens, etc. From Sta. 15+90 to Sta. 42+26 spoil need not be leveled but all rock and boulders larger than 1 Cu.Ft. in Volume (150 Lbs. in Weight) shall be loaded and disposed of.

From Sta. 121+20 to Sta. 130+00 Place spoil South,
" " 301+40 " " 309+47 " " North.
" " 465+81 " " 480+60 " " West.

Past Lawns, Gardens, Etc Spoil is to be loaded and disposed of.

At all locations other than those mentioned spoil is to be placed approximately equally on both sides. For this reason and to properly shape the banks the use of an excavator on each side is required.