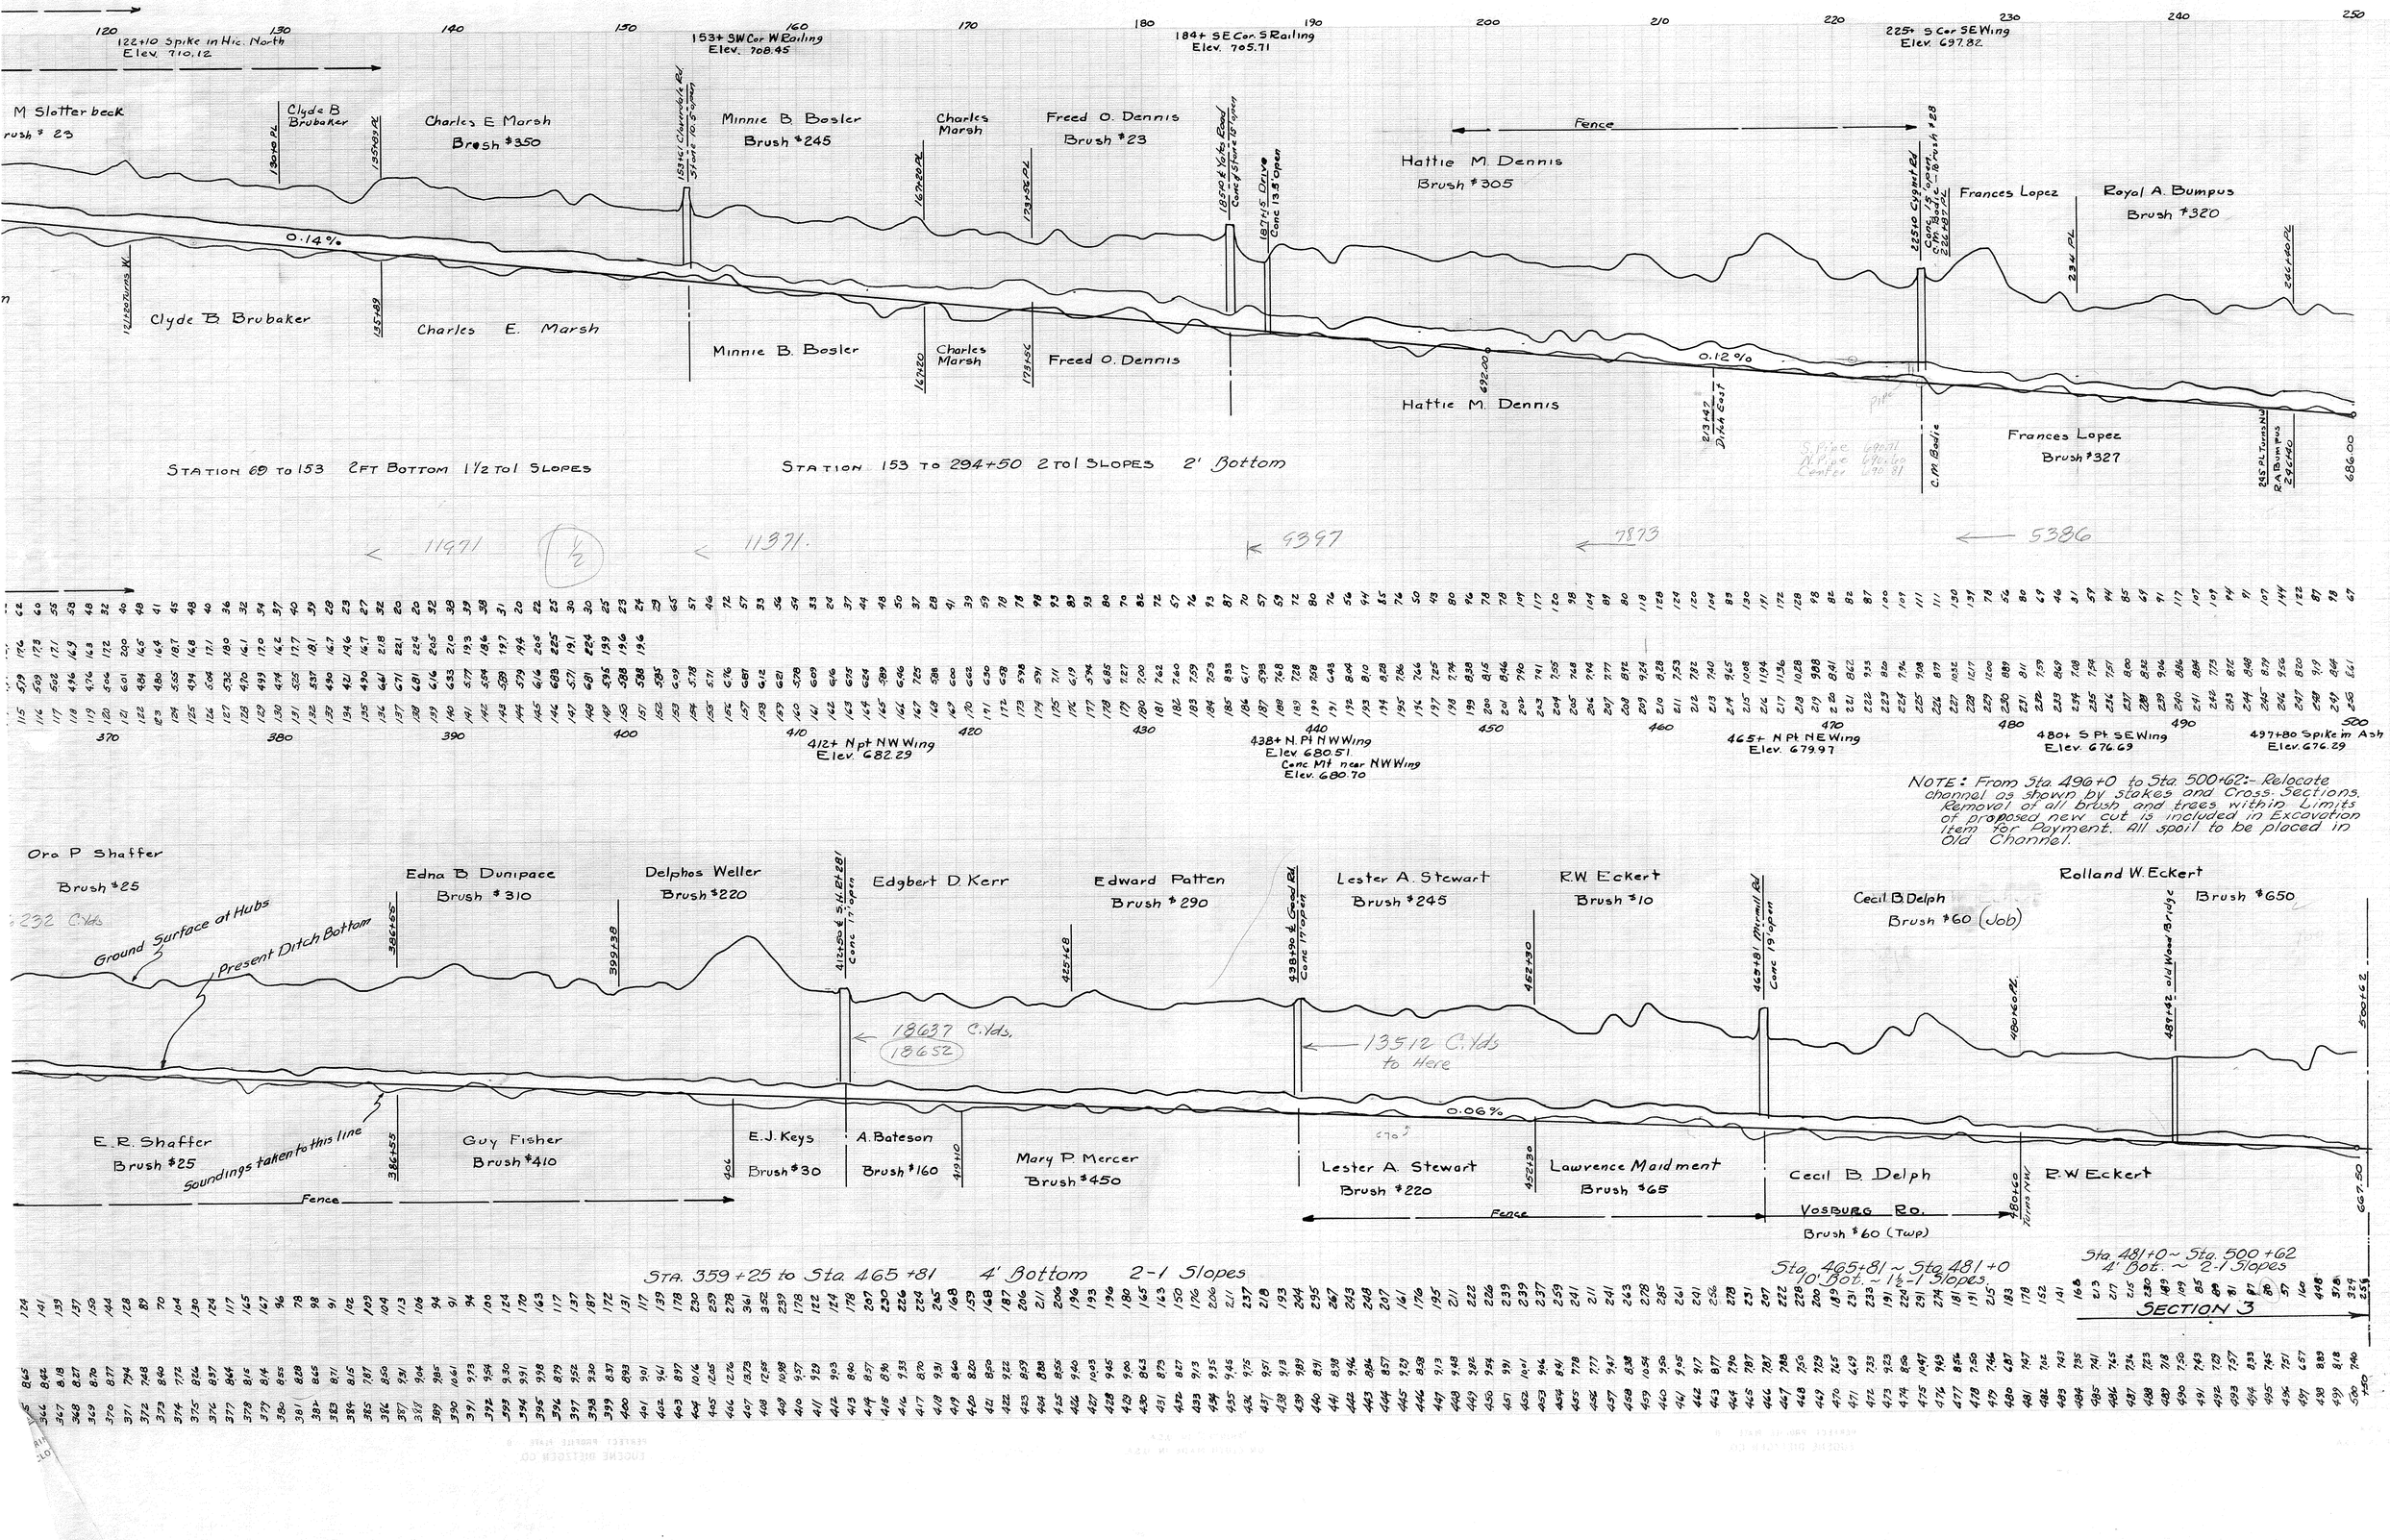
122+10 Spike in Hic. North
Elev. 710.12
153+ SW Cor W Railing
Elev. 708.45
184+ SE Cor. S Railing
Elev. 705.71
225+ S Cor SE Wing
Elev. 697.82
M Slotterbeck
Brush # 23
Clyde B Brubaker
Charles E. Marsh
Brush #350
Minnie B. Bosler
Brush #245
Charles Marsh
Freed O. Dennis
Brush #23
Fence
Hattie M. Dennis
Brush #305
Frances Lopez
Royal A. Bumpus
Brush #320
0.14%
0.12%
Clyde B. Brubaker
Charles E. Marsh
Minnie B. Bosler
Charles Marsh
Freed O. Dennis
Hattie M. Dennis
Frances Lopez
Brush #327
STATION 69 TO 153 2FT BOTTOM 1½ TO1 SLOPES
STATION 153 TO 294+50 2 TO1 SLOPES 2' Bottom
11971
11971
9397
7873
5386
412+ N pt NW Wing
Elev. 682.29
438+ N. Pt NW Wing
Elev. 680.51
Conc Mt near NW Wing
Elev. 680.70
465+ N Pt NE Wing
Elev. 679.97
480+ S Pt SE Wing
Elev. 676.69
497+80 Spike in Ash
Elev. 676.29
NOTE: From Sta. 496+0 to Sta. 500+62:- Relocate channel as shown by stakes and Cross Sections. Removal of all brush and trees within limits of proposed new cut is included in Excavation item for Payment. All spoil to be placed in Old Channel.
Ora P Shaffer
Brush #25
232 C.Yds
Ground Surface at Hubs
Present Ditch Bottom
Edna B. Dunipace
Brush #310
Delphos Weller
Brush #220
Edgbert D. Kerr
Edward Patten
Brush #290
Lester A. Stewart
Brush #245
R.W. Eckert
Brush #10
Cecil B. Delph
Brush #60 (Job)
Rolland W. Eckert
Brush #650
18637 C.Yds.
18652
13512 C.Yds to Here
0.06%
E.R. Shaffer
Brush #25
Soundings taken to this line
Guy Fisher
Brush #410
E.J. Keys
Brush #30
A. Bateson
Brush #160
Mary P. Mercer
Brush #450
Lester A. Stewart
Brush #220
Lawrence Maidment
Brush #65
Cecil B. Delph
VOSBURG RD.
Brush #60 (Twp)
R.W. Eckert
Fence
Fence
STA. 359+25 to Sta. 465+81 4' Bottom 2-1 Slopes
Sta. 465+81 ~ Sta. 481+0
10' Bot. ~ 1½-1 Slopes
Sta. 481+0 ~ Sta. 500+62
4' Bot. ~ 2-1 Slopes
SECTION 3