PROFILE
F. L. NUTTER DITCH.
2095
MILTON & WESTON TWPS.
WOOD COUNTY, OHIO.
1953
B. F. Henning
County Engineer
Revised Mar. 24, 54.

DITCH BOOK # 130
BOTTOM 3 FT.
SIDE SLOPES 1½-1

Sta 182+95 Remove old Abutments from abandoned bridge Lump # 200
Remove 18" Sycamore Lump # 18
Make new cut Sta 183+70 to Sta 184+75 781 CYds

SPOIL DIRT:- from Sta. 185 to Sta. 192 place East.
" " 192 " " 212 " West.
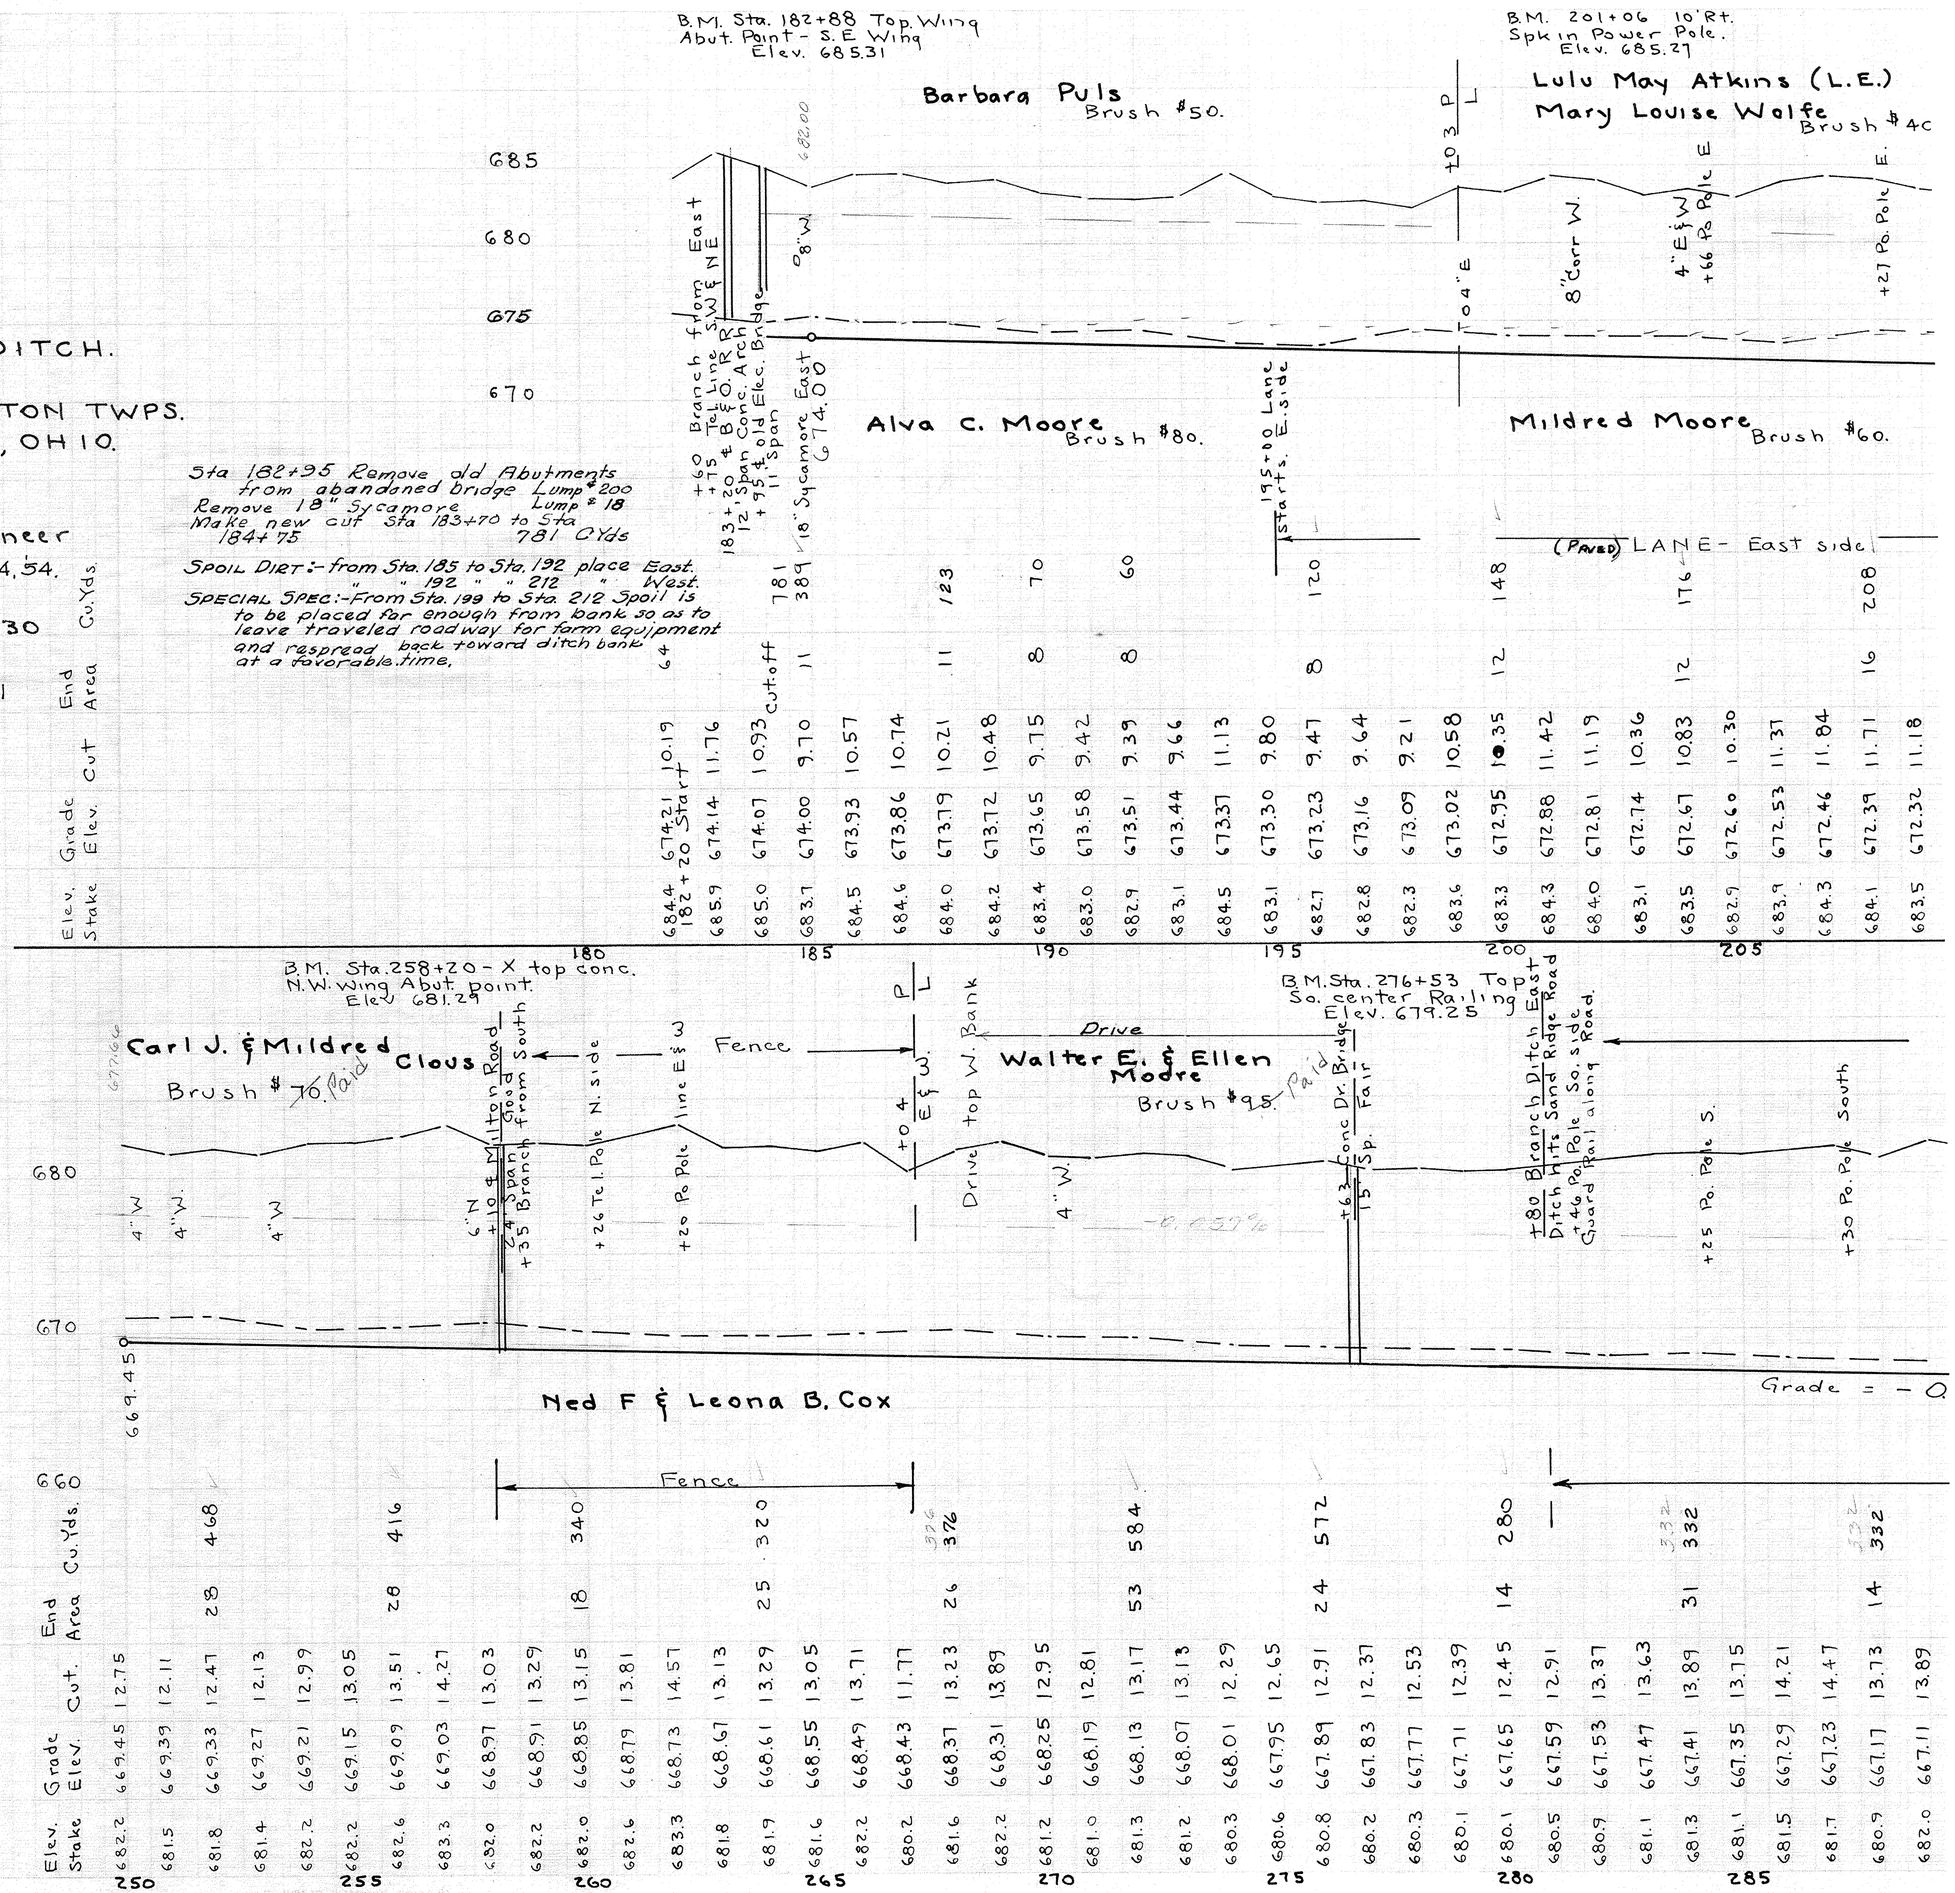
SPECIAL SPEC:-From Sta. 199 to Sta. 212 Spoil is to be placed far enough from bank so as to leave traveled roadway for farm equipment and respread back toward ditch bank at a favorable time.