PROFILE
B. D. ROE DITCH NO. 2099
WESTON TOWNSHIP
WOOD COUNTY, OHIO
1953
B. F. Henning - County Engineer
Ditch Book No. 130

B. D. ROE DITCH NO. 2099
WESTON TOWNSHIP
WOOD COUNTY, 1953
Ditch Book No. 130.

DISPOSAL OF SPOIL

From Sta 0+00 to Sta 49+55 and from Sta 58+15 to Sta 104+50, spoil is to be placed approximately one-half each side of ditch. Excavating machine must be used each side to shape ultimate slopes. Contractor will be permitted to do this by digging upstream removing one-half the spoil on one side, and then completing the work by digging down-stream on the opposite side.
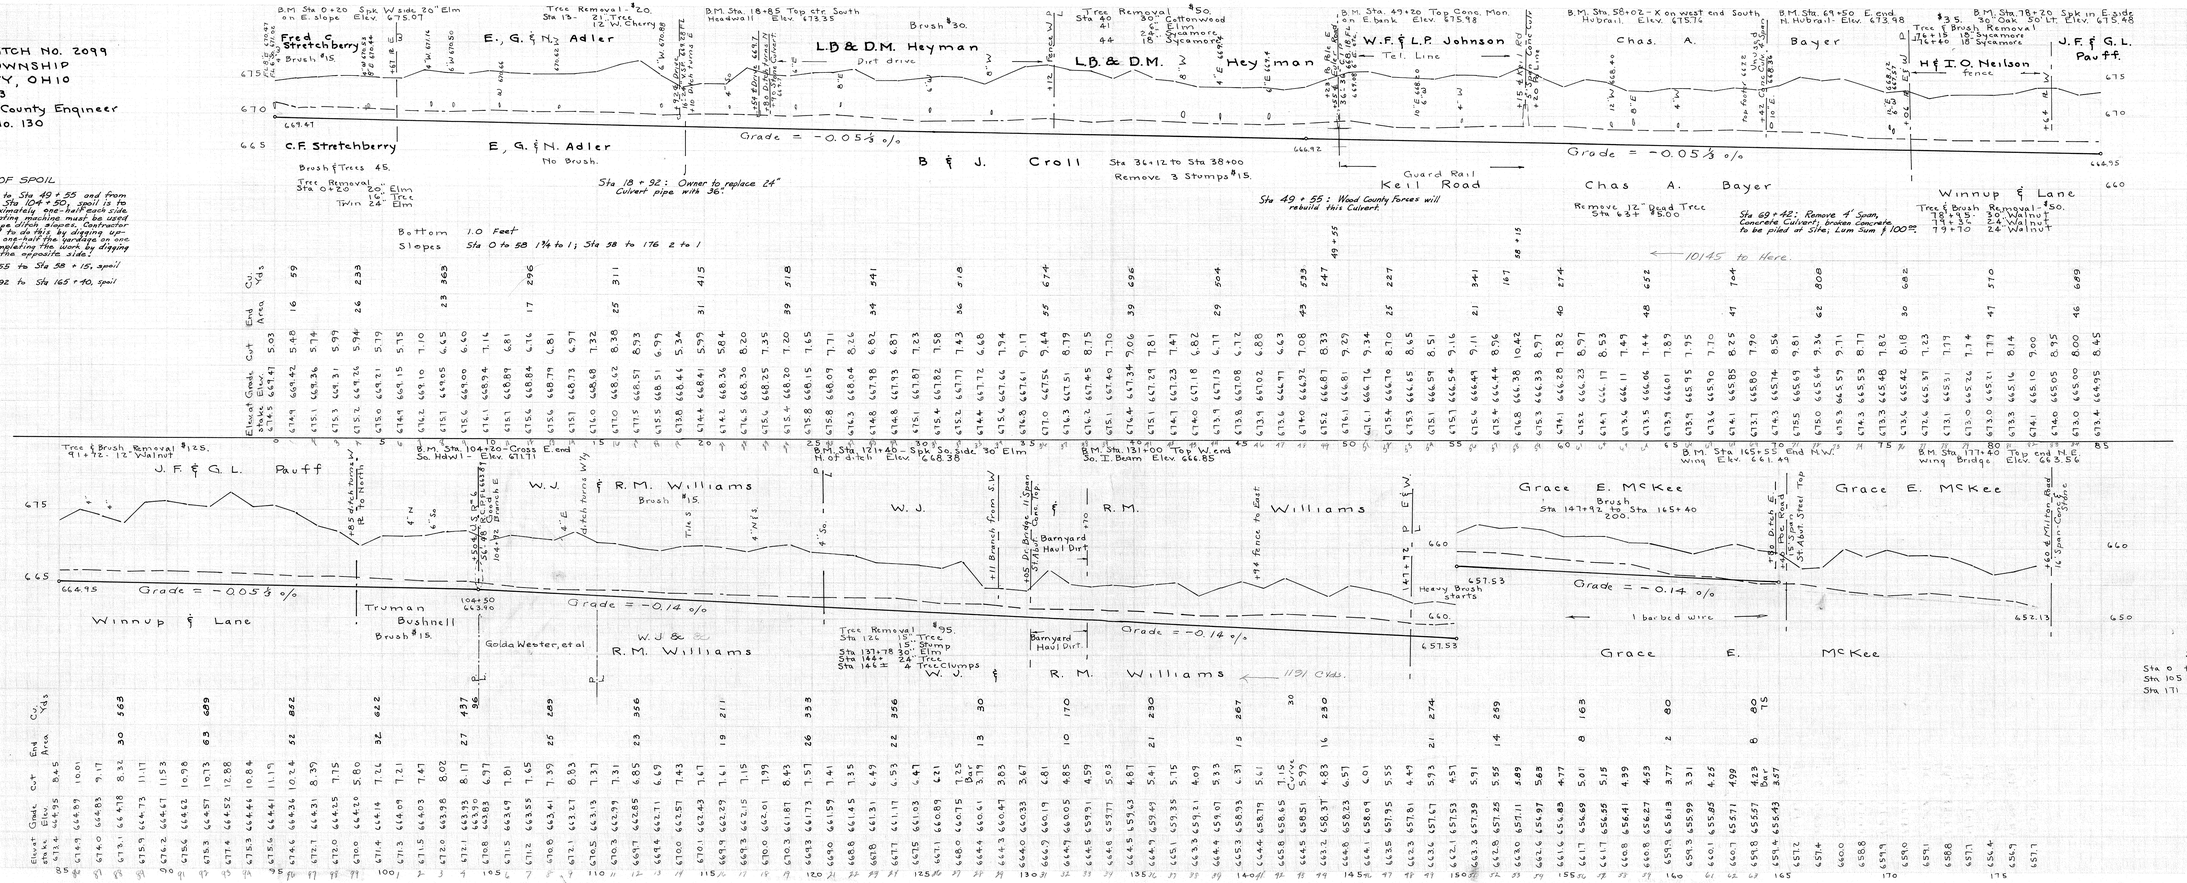
From Sta 49+55 to Sta 58+15, spoil is to go West.
From Sta 147+92 to Sta 165+40, spoil is to go East.