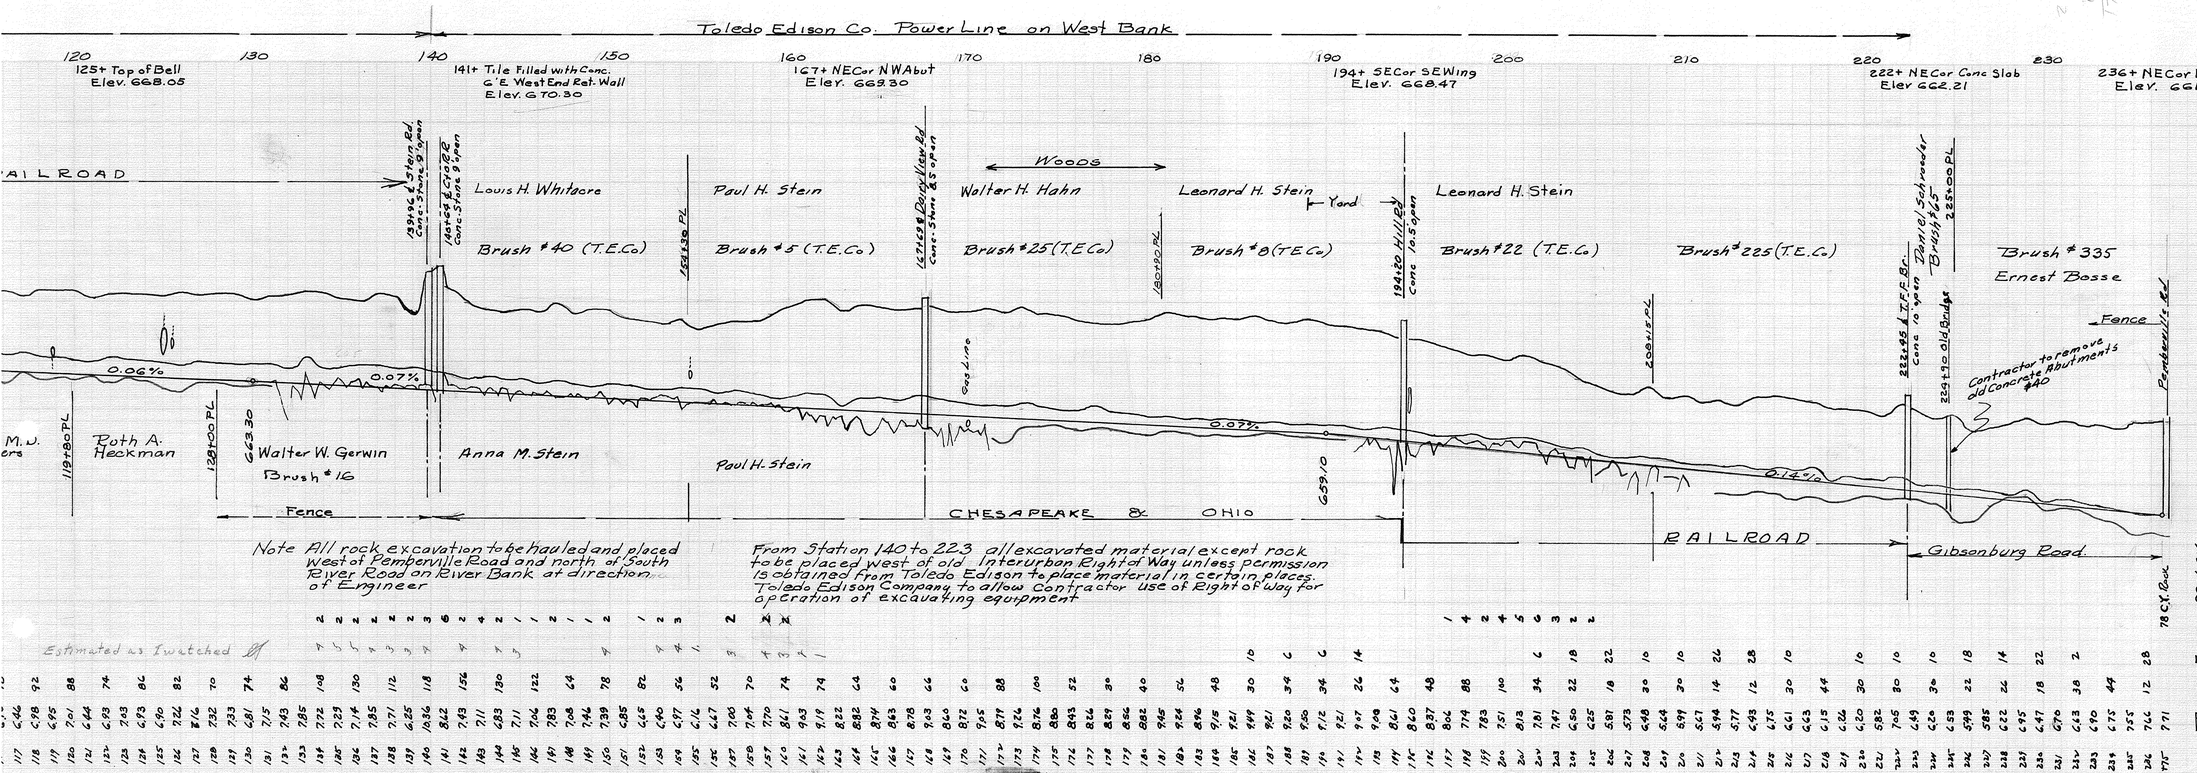
Toledo Edison Co. Power Line on West Bank
120
130
140
150
160
170
180
190
200
210
220
230
240
125+ Top of Bell
Elev. 668.05
141+ Tile Filled with Conc.
G.E. West End Ret. Wall
Elev. 670.30
167+ NECor NW Abut
Elev. 669.30
194+ SECor SE Wing
Elev. 668.47
222+ NECor Conc Slab
Elev 662.21
236+ NECor E. Railing Base
Elev. 661.72
RAILROAD
Louis H. Whitacre
Brush #40 (T.E.Co)
Paul H. Stein
Brush #5 (T.E.Co)
Woods
Walter H. Hahn
Brush #25 (T.E.Co)
Leonard H. Stein
Yard
Brush #8 (T.E.Co)
Leonard H. Stein
Brush #22 (T.E.Co)
Brush #225 (T.E.Co)
Daniel Schrader
Brush #65
Brush #335
Ernest Basse
Fence
Contractor to remove old Concrete Abutments #40
Roth A. Heckman
Walter W. Gerwin
Brush #16
Anna M. Stein
Paul H. Stein
0.06%
0.07%
0.07%
0.14%
CHESAPEAKE & OHIO
RAILROAD
Gibsonburg Road
Pemberville Rd.
670
660
650
Note All rock excavation to be hauled and placed West of Pemberville Road and north of South River Road on River Bank at direction of Engineer
From Station 140 to 223 all excavated material except rock to be placed west of old Interurban Right of Way unless permission is obtained from Toledo Edison to place material in certain places. Toledo Edison Company to allow Contractor use of Right of Way for operation of excavating equipment
Estimated as Switched
78 CY Rock
TOTAL EXCAV. 8306 C.Y.