PROFILE OF

JOHN THOMAS DITCH

NO. 2157

GRAND RAPIDS AND WASHINGTON TWP.

WOOD COUNTY, OHIO

JUNE 1958

O. H. JONES
COUNTY ENGINEER

NOTE

Improvement to consist of bottom cleanout with least amount of bank trimming.

No spoil to be placed on lawns, gardens, or door yards.

Culvert under Wintergreen Rd to be cleaned and bottom cleaned to 8" Tile South of Road.

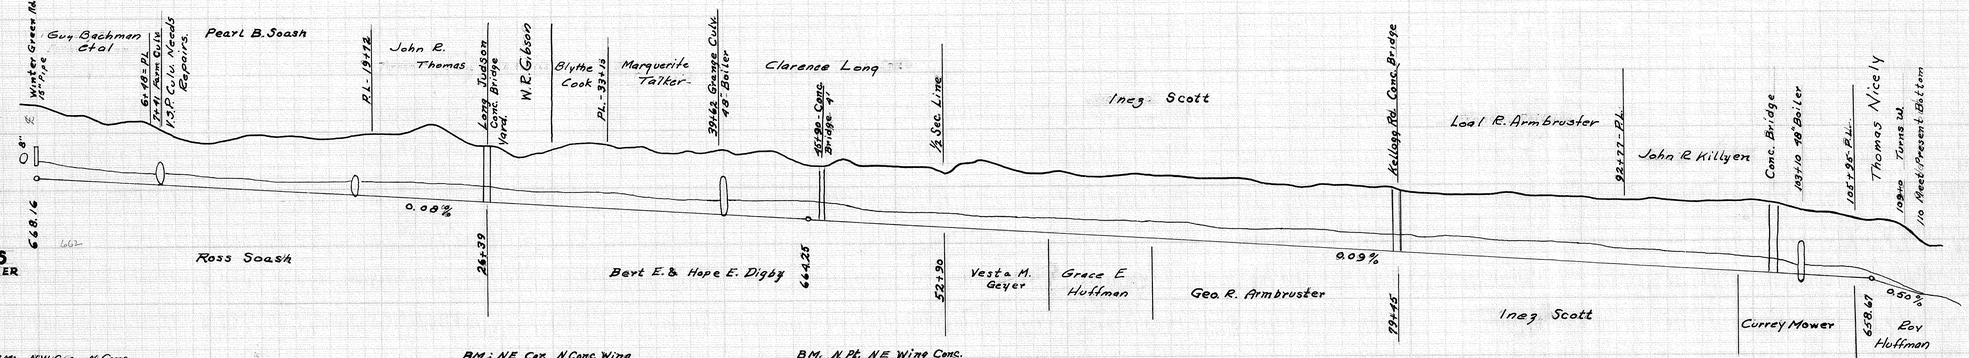

BM: N.W. Cor. N. Conc. Hdwall EL 674.09 Grade 668.16 Cut 5.93

BM: N.E. Cor. N. Conc. Wing EL 672.72 Grade 662.69 Cut 8.03

BM. N. Pt. N.E. Wing Conc. Culvert EL 668.86 Grade 664.16 Cut 4.70

BM: N.E. Cor. N. Conc. Hdwall EL. 668.74 Grade 661.10 Cut 7.64

BM: O in October on N. Hdwall Conc. Culvert EL 666.36 Grade 659.03 Cut 7.33

Grade	668.16	667.05	666.25	665.45	664.65	663.80	662.90	662.00	661.10	660.20	659.30	658.17
	0	10	20	30	40	50	60	70	80	90	100	110