EARL ALEXANDER DITCH
№ 2159
FREEDOM TOWNSHIP
WOOD COUNTY OHIO

Book 134
July 1958

O. H. Jones
Engineer

0 — BM.-0+0
Spike in T.P.
Elev. - 674.03
-0.24

10

20 — BM.-19+50
West end S. Hdw.
Elev. - 665.23
-0.24

30

Low Telephone Line
From Sta.- 0+0 To Sta.- 15+0 Poles to be moved

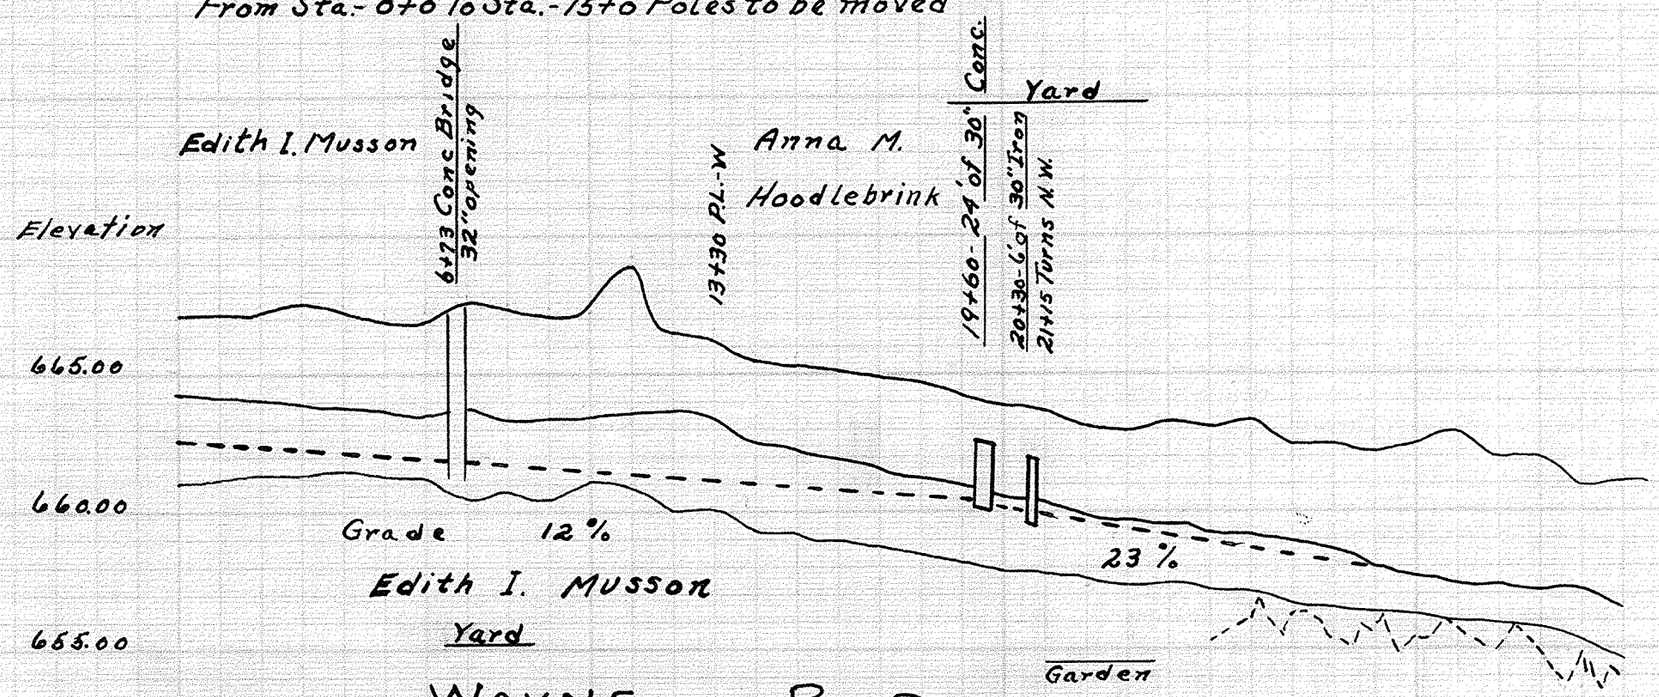

WAYNE ROAD

NOTE

The Low bank from Sta. 11 To Sta- 15 is to be filled as directed by engineer

Sta. 13+0 - 12" tile from field to be extended with 14" Corr. Iron pipe and wash filled.

No spoil to be placed on lawns, gardens or dooryards.

Bottom Width - 2'
Slopes 1½ to 1

Station	Hub Elevation	Bottom Elevation	Cut	Cubic Yards
0	668.75	662.58	6.17	
1	667.01	662.46	4.55	40
2	667.21	662.34	4.87	42
3	667.23	662.22	5.01	60
4	667.79	662.10	5.69	62
5	667.18	661.98	5.20	86
6	666.88	661.86	5.02	94
7	667.52	661.74	5.78	96
8	667.22	661.62	5.60	97
9	667.08	661.50	5.58	115
10	667.16	661.38	5.78	123
11	668.92	661.26	7.66	124
12	666.31	661.14	5.17	110
13	666.26	661.02	5.24	90
14	665.37	660.90	4.47	74
15	665.19	660.78	4.41	54
16	665.05	660.66	4.39	50
17	664.83	660.54	4.29	27
18	664.75	660.42	4.38	26
19	664.13	660.30	3.83	21
20	663.83	660.07	3.76	20
21	663.63	659.84	3.79	20
22	663.04	659.61	3.43	20
23	662.88	659.38	3.50	20
24	663.21	659.15	4.06	20
25	663.03	658.92	4.11	20
26	663.43	658.69	4.74	20
27	662.33	658.46	3.87	20
28	662.50	658.23	4.27	20
29	662.11	658.00	4.11	20
30	662.44	657.70	4.74	20
31	662.99			
32	661.61			
33	661.97			
34	660.80			
35	661.07			

1610 - Total