PROFILE OF FLOYD A. KAZMAIER DITCH № 2189

PERRYSBURG TOWNSHIP

WOOD COUNTY, O.
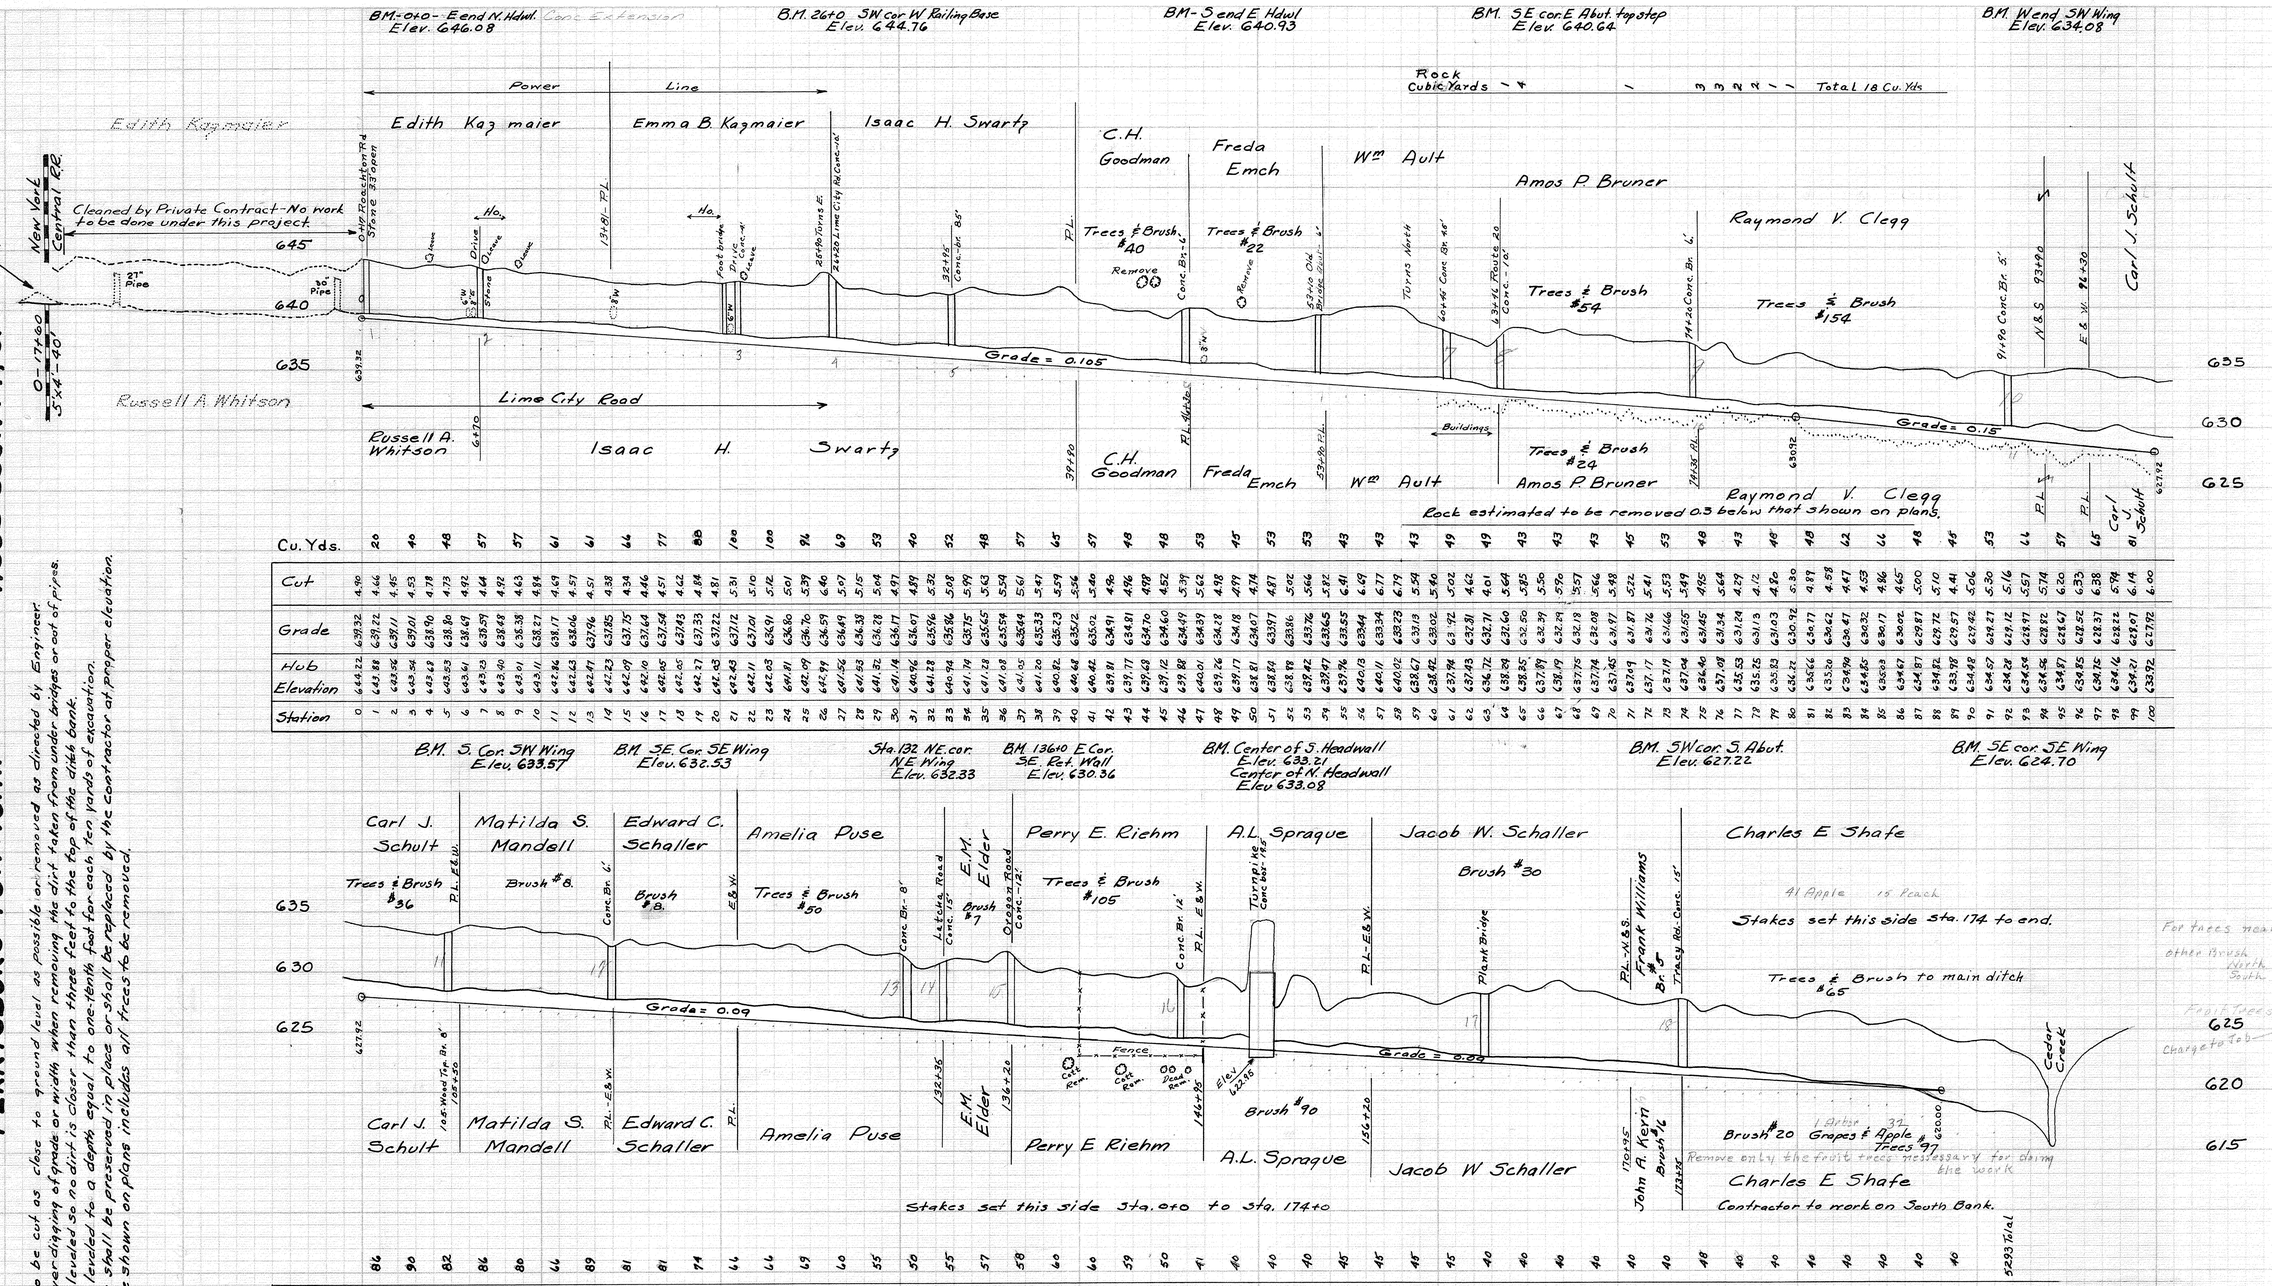
All stumps are to be cut as close to ground level as possible or removed as directed by Engineer.
There shall be no overdigging of grade or width when removing the dirt taken from under bridges or out of pipes.
The spoil shall be leveled so no dirt is closer than three feet to the top of the ditch bank.
The spoil shall be leveled to a depth equal to one-tenth feet for each ten yards of excavation.
The grade stakes shall be preserved in place or shall be replaced by the contractor at proper elevation.
The brush estimate shown on plans includes all trees to be removed.