C M SAUNDERS DITCH NO 2210

BOOK NO 131 JULY 1961

All stumps on bank slopes and break of bank shall be removed unless otherwise directed by engineer. All stumps left shall be treated with stump killer in sufficient amount for a 100% Kill

The brush estimate shown includes all trees to be removed

The grade stakes shall be preserved in place or replaced by the Contractor at proper elevation.

All tile outlets damaged during construction shall be restored by the contractor to their origional condition.

The spoil shall be leveled so no dirt is less than three feet from top of ditch bank and to a depth of not more than one tenth foot for each ten yards of excavation per station

The grade may be 0.30' below that shown on plans but must be uniform (no ups and downs) and must continue through bridges, all dirt between abutments must be removed unless otherwise directed by engineer

When cleaning around a curve or bend all bank cutting shall be done on the inside bank

Contractor shall remove all oil or grease cans from job when empty. None shall be left along ditch

All dirt to be hauled or disposed of by the contractor shall be placed as near the job as the contractor can arrange

There shall be no over digging of width or grade when removing the dirt that was taken out of pipes or removeded from under bridges.

Contractor to remove old cross over at Sta. 6+61. Contractor to remove pipe at the following: Sta. 10+79, 24" Vit. ; Sta. 21+35, 10" Corr. ; Sta. 25+32 24" Corr.

Water line to be lowered by owner

Slopes 1½ to 1 Bottom Width 2 Feet

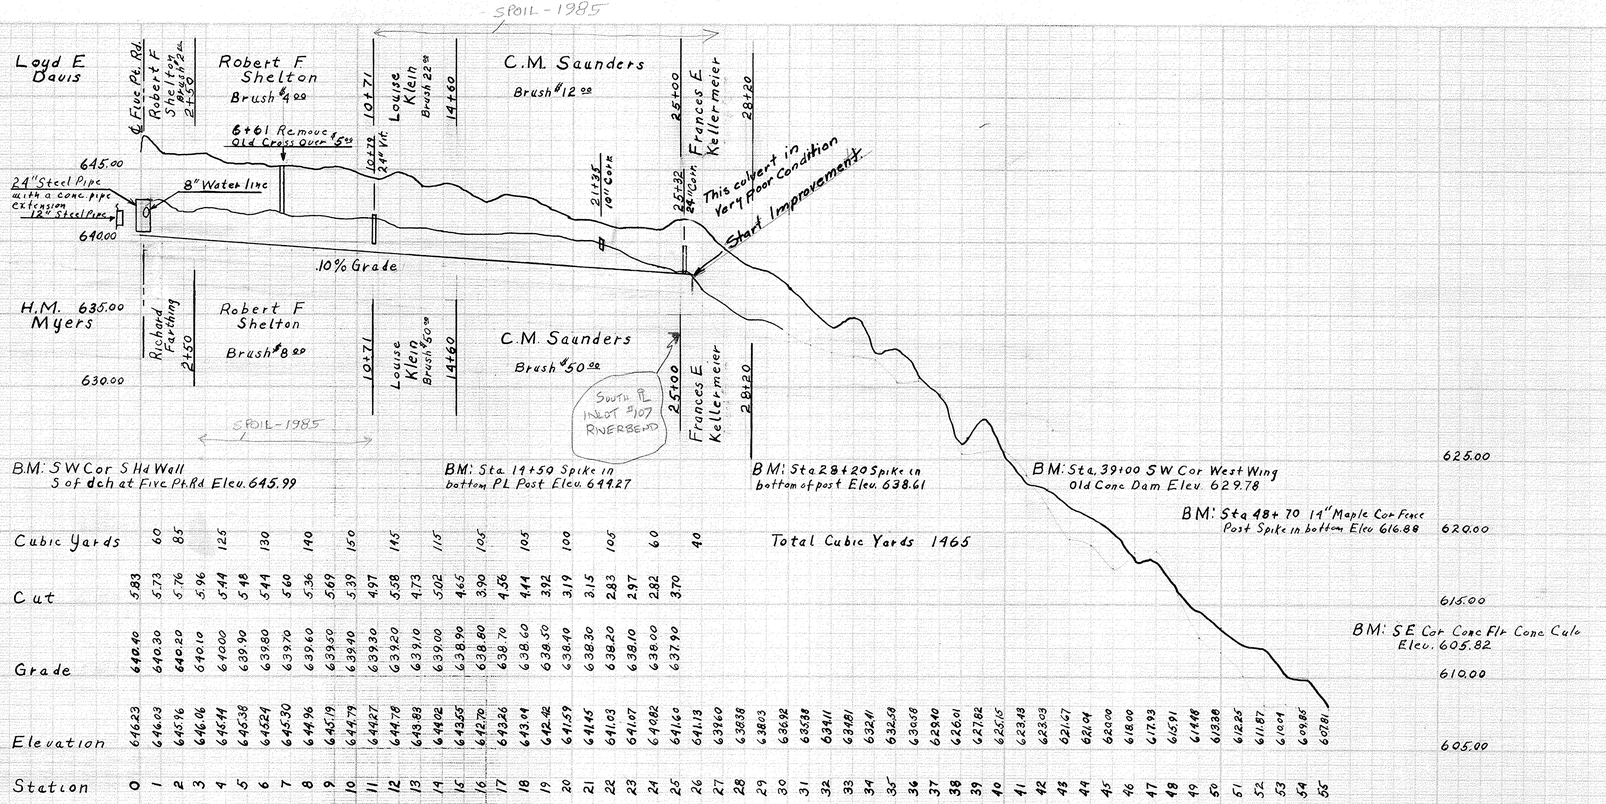

Total Cubic Yards 1965

Station	Elevation	Grade	Cut	Cubic Yards
0	646.23	650.40	5.83	
1	646.03	650.30	5.73	60
2	645.96	650.20	5.76	85
3	646.06	650.10	5.96	
4	645.44	650.00	5.44	125
5	645.38	649.90	5.48	
6	645.24	649.80	5.44	130
7	645.30	649.70	5.60	
8	644.96	649.60	5.36	140
9	645.19	649.50	5.69	
10	644.79	649.40	5.39	150
11	644.27	649.30	4.97	
12	644.78	649.20	5.58	145
13	643.83	649.10	4.73	
14	644.02	649.00	5.02	115
15	643.65	648.90	4.65	
16	642.70	648.80	3.90	105
17	643.26	648.70	4.56	
18	643.44	648.60	4.44	105
19	642.42	648.50	3.92	
20	641.59	648.40	3.19	100
21	641.45	648.30	3.15	
22	641.03	648.20	2.83	105
23	641.07	648.10	2.97	
24	640.82	648.00	2.82	60
25	641.60	647.90	3.70	
26	641.13			40
27	639.60			
28	638.38			
29	638.03			
30	636.92			
31	635.38			
32	634.11			
33	634.81			
34	632.41			
35	632.58			
36	630.58			
37	629.40			
38	626.01			
39	627.82			
40	625.15			
41	623.48			
42	623.03			
43	621.67			
44	621.04			
45	620.00			
46	618.00			
47	617.03			
48	615.91			
49	614.48			
50	613.38			
51	612.25			
52	611.87			
53	610.41			
54	609.85			
55	607.81			