VILLAGE OF WESTON DITCH No 2218

LIBERTY, MILTON, PLAIN and WESTON TOWNSHIPS
JANUARY 1962 WOOD COUNTY OHIO
DITCH BOOK - 136 O.H. JONES ENGINEER

All stumps on bank slopes and at break of bank shall be removed unless otherwise directed by engineer.
All stumps left shall be treated with stump killer in sufficient amount for a 100% kill.
Any trees to be removed are included in brush estimate.
The grade stakes shall be preserved in place or replaced by the contractor at proper elevation.
All tile outlets damaged during construction shall be restored to their origional condition by the contractor.
The spoil shall be leveled so no dirt is less than three feet from top of ditch bank and to a depth of not more than one tenth foot for each ten yard of excavation per station.
The grade may be 0.30' below that shown on plans but must be uniform throughout and must continue through bridges and all dirt between abutments must be removed unless otherwise directed by engineer.
When clearing around a curve or bend all bank cutting shall be done on the inside bank.
No empty oil or grease cans or discarded equipment is to be left along ditch by contractor.
There shall be no overdigging of width or grade when removing the dirt taken from bridges or culverts.
All loose rock in excavation if of sufficient size or quanity to interfer with working the ground shall be removed by the contractor.
Bottom width 2.0' Slopes 1½ to 1 except as shown on cross sections

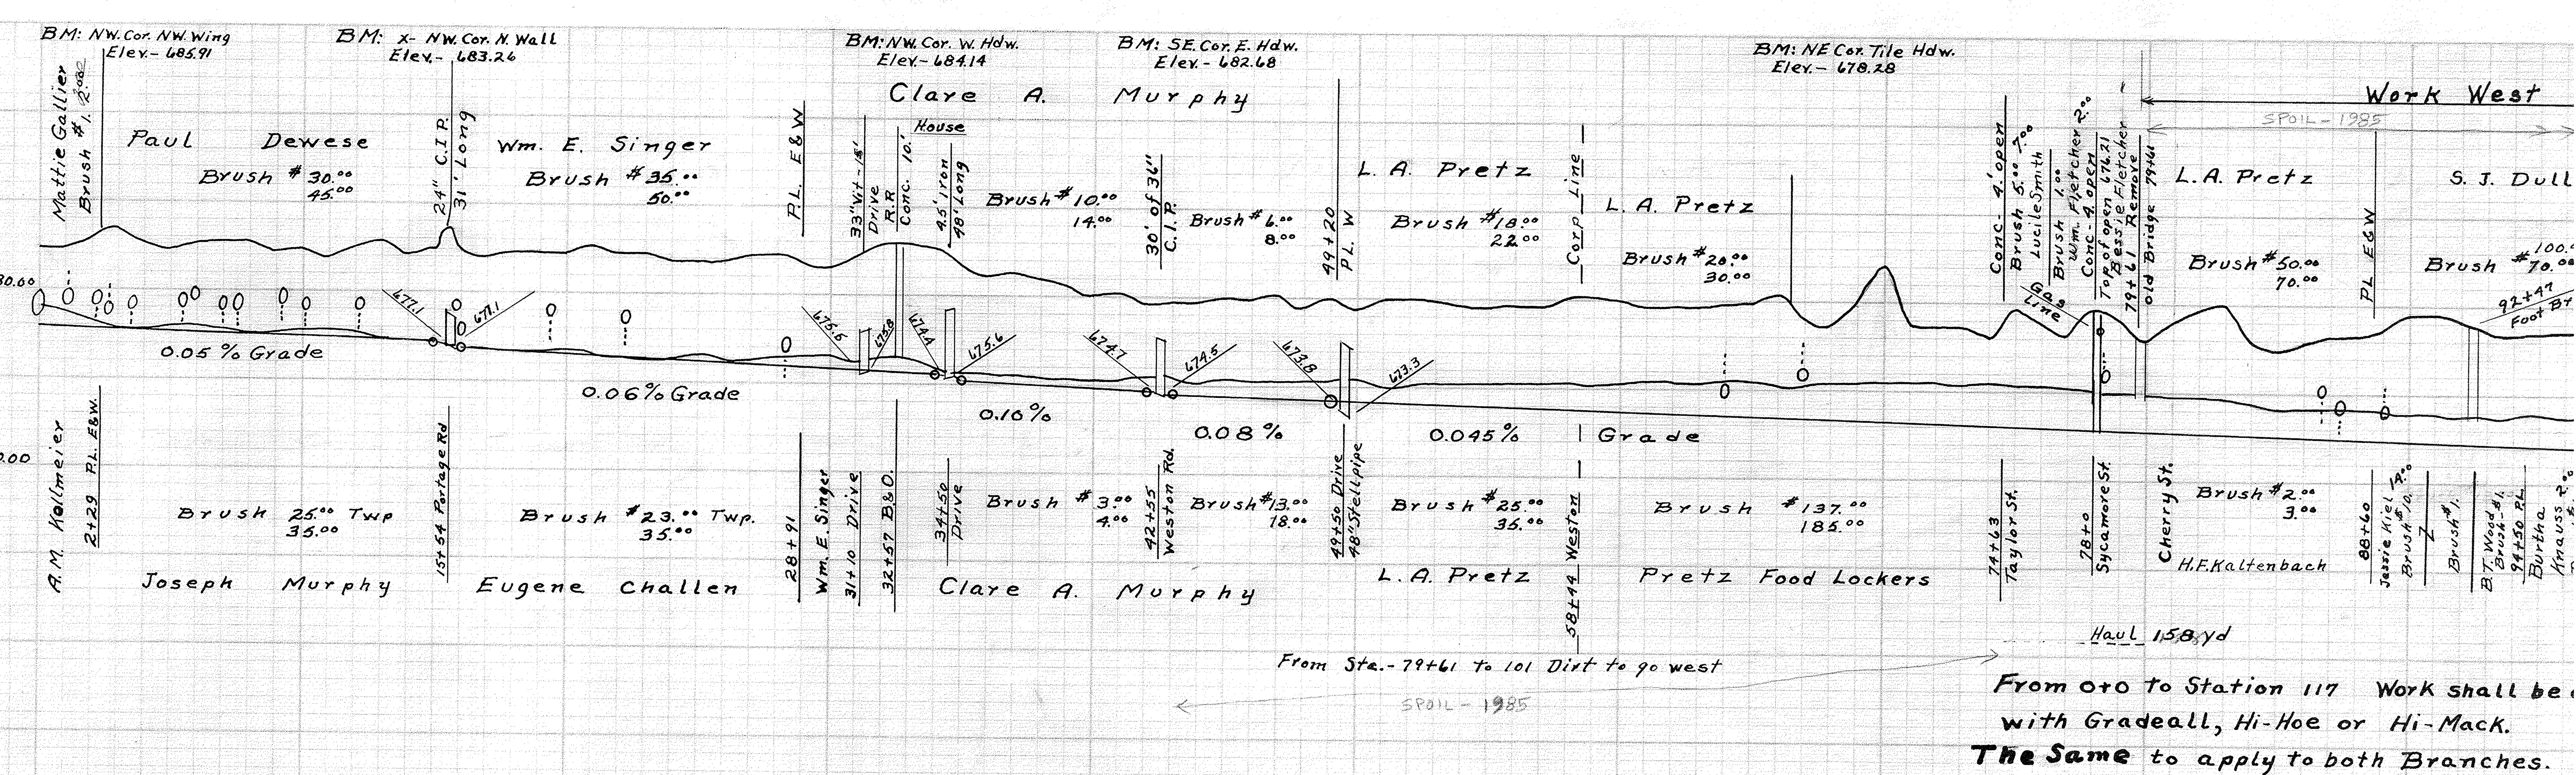

Station	Elevation	Grade	Cut	Cu. Yds.
0	682.37	677.95	4.42	
1	682.33	677.90	4.43	
2	682.70	677.85	4.85	67
3	683.48	677.80	5.68	
4	682.74	677.75	4.99	53
5	682.40	677.70	4.70	
6	682.56	677.65	4.91	44
7	682.84	677.60	5.24	
8	682.79	677.55	5.24	42
9	682.24	677.50	4.74	
10	682.44	677.45	4.99	40
11	681.95	677.40	4.55	
12	682.47	677.35	5.12	40
13	682.96	677.30	5.66	
14	682.14	677.25	4.89	40
15	682.48	677.20	5.28	
16	682.31	676.70	5.61	40
17	681.93	676.64	5.29	
18	682.20	676.58	5.62	40
19	682.38	676.52	5.86	
20	683.25	676.46	6.79	40
21	682.64	676.40	6.24	
22	682.31	676.34	5.97	40
23	682.34	676.28	6.06	
24	681.79	676.22	5.57	40
25	681.73	676.16	5.57	
26	681.75	676.10	5.65	40
27	682.08	676.04	6.04	
28	682.27	675.98	6.29	45
29	681.72	675.92	5.80	
30	681.46	675.86	5.59	45
31	681.89	675.80	6.09	
32	683.04	675.74	7.30	40
33	682.94	675.68	7.26	
34	682.75	675.62	7.13	40
35	681.63	675.40	6.23	
36	681.06	675.30	5.76	40
37	681.42	675.20	6.22	
38	681.03	675.10	5.93	40
39	680.62	675.00	5.62	
40	679.99	674.90	5.09	40
41	680.16	674.80	5.36	
42	679.66	674.70	4.96	46
43	679.68	674.53	5.15	
44	679.68	674.45	5.23	52
45	680.01	674.37	5.64	
46	679.83	674.29	5.54	61
47	680.17	674.21	5.96	
48	679.36	674.13	5.23	61
49	680.11	674.05	6.06	
50	679.93	674.01	5.92	61
51	680.01	673.96	6.05	
52	680.04	673.92	6.12	61
53	679.88	673.87	6.01	
54	679.72	673.83	5.89	61
55	679.51	673.78	5.73	
56	679.66	673.74	5.92	69
57	679.52	673.69	5.83	
58	680.01	673.65	6.36	78
59	680.13	673.60	6.53	
60	679.97	673.56	6.41	81
61	679.63	673.51	6.12	
62	679.61	673.47	6.14	102
63	679.58	673.42	6.16	
64	679.80	673.38	6.42	126
65	679.75	673.33	6.42	
66	680.53	673.29	7.24	122
67	679.06	673.24	5.82	
68	678.51	673.20	5.31	114
69	679.85	673.15	6.70	
70	682.13	673.11	9.02	122
71	678.38	673.06	5.32	
72	678.60	673.02	5.58	151
73	678.58	672.97	5.61	
74	678.04	672.93	5.11	146
75	679.77	672.88	6.89	
76	678.91	672.84	6.07	126
77	678.14	672.79	5.35	
78	679.72	672.75	6.97	146
79	679.11	672.70	6.41	
80	677.88	672.66	5.22	158
81	678.92	672.61	6.31	
82	679.73	672.57	7.16	143
83	680.02	672.52	7.50	
84	677.81	672.48	5.39	143
85	677.42	672.43	4.99	
86	677.81	672.39	5.42	143
87	678.18	672.34	5.84	
88	678.19	672.30	5.89	134
89	678.48	672.25	6.23	
90	679.42	672.21	7.21	127
91	679.64	672.16	7.48	
92	679.02	672.12	6.90	131
93	678.58	672.07	6.51	
94	678.27	672.03	6.24	155
95	678.46	671.98	6.48	
96	678.49	671.94	6.55	122

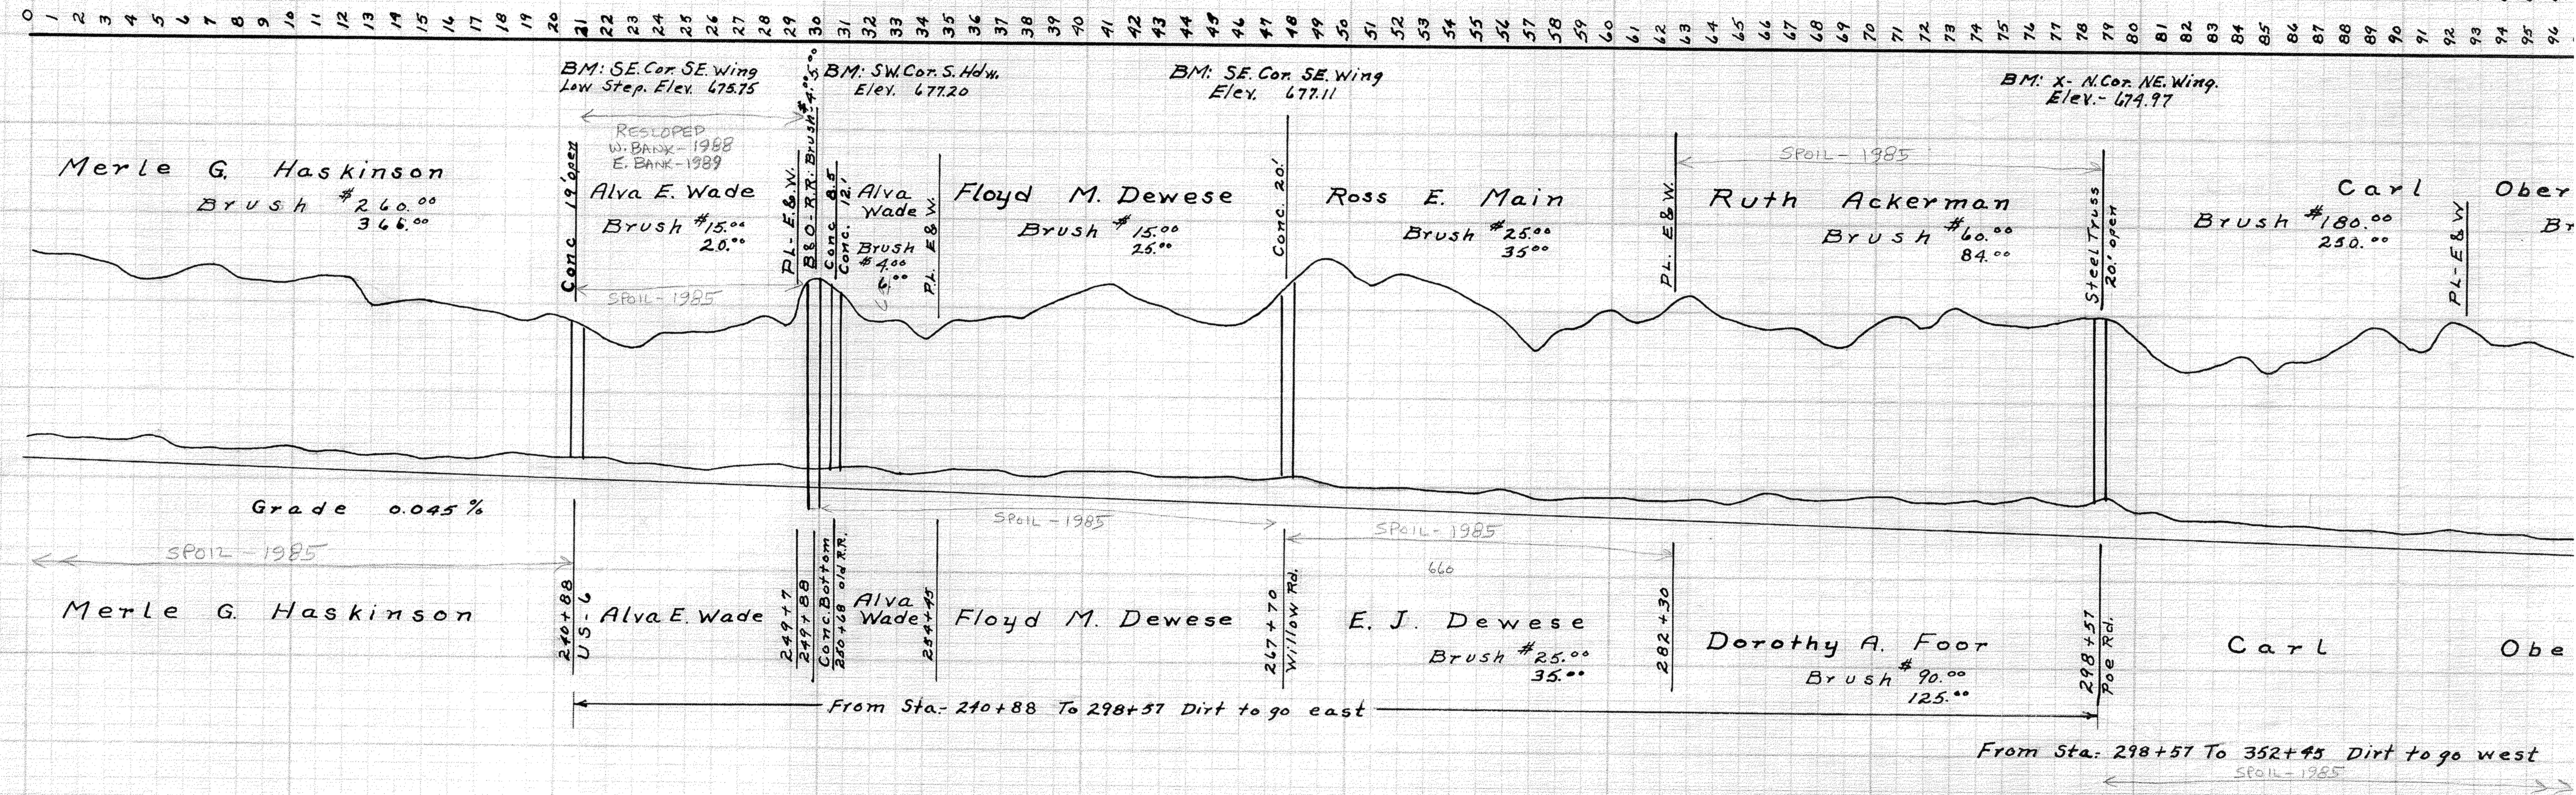

Station	Elevation	Grade	Cut	Cu. Yds.
220	677.74	666.13	11.61	
221	677.54	666.08	11.46	
222	677.49	666.04	11.45	69
223	677.11	665.99	11.12	
224	676.21	665.95	10.26	69
225	676.10	665.90	10.20	
226	676.80	665.86	10.94	50
227	677.09	665.81	11.28	
228	676.34	665.77	10.57	61
229	676.12	665.72	10.40	
230	676.07	665.68	10.39	69
231	676.62	665.63	10.89	
232	676.50	665.59	10.91	61
233	674.78	665.54	9.24	
234	675.03	665.50	9.53	57
235	675.14	665.45	9.69	
236	674.79	665.41	9.38	61
237	674.66	665.36	9.30	
238	674.41	665.32	9.09	57
239	674.11	665.27	8.84	
240	674.43	665.23	9.20	40
241	673.76	665.18	8.58	
242	672.88	665.14	7.74	45
243	672.62	665.09	7.53	
244	673.41	665.05	8.36	45
245	673.44	665.00	8.44	
246	673.55	664.96	8.59	57
247	673.93	664.91	9.02	
248	674.36	664.87	9.49	65
249	673.83	664.82	9.01	
250	676.81	664.78	12.03	50
251	675.54	664.73	10.81	
252	674.02	664.69	9.33	45
253	674.39	664.64	9.75	
254	673.11	664.60	8.51	53
255	674.21	664.55	9.66	
256	674.21	664.51	9.70	73
257	674.41	664.46	9.95	
258	674.57	664.42	10.15	66
259	675.28	664.37	10.91	
260	675.85	664.33	11.52	69
261	676.36	664.28	12.08	
262	675.54	664.24	11.30	96
263	675.20	664.19	11.01	
264	674.32	664.15	10.17	84
265	674.16	664.10	10.06	
266	674.27	664.06	10.21	61
267	675.21	664.01	11.20	
268	676.73	663.97	12.76	66
269	678.04	663.92	14.12	
270	677.53	663.88	13.65	61
271	676.30	663.83	12.47	
272	677.19	663.79	13.40	65
273	676.60	663.74	12.86	
274	676.29	663.70	12.59	73
275	675.34	663.65	11.69	
276	674.52	663.61	10.91	73
277	672.92	663.56	9.36	
278	674.12	663.52	10.60	69
279	674.30	663.47	10.83	
280	675.29	663.43	11.86	69
281	674.45	663.38	11.07	
282	674.94	663.34	11.60	69
283	676.09	663.29	12.80	
284	674.92	663.25	10.67	77
285	674.54	663.20	11.34	
286	674.10	663.16	10.94	102
287	674.19	663.11	11.08	
288	673.36	663.07	10.29	98
289	673.01	663.02	9.99	
290	674.44	662.98	11.46	114
291	674.93	662.93	12.00	
292	674.21	662.89	11.32	110
293	675.43	662.84	12.59	
294	674.74	662.80	11.94	88
295	674.59	662.75	11.84	
296	674.32	662.71	11.61	98
297	674.68	662.66	12.02	
298	674.99	662.62	12.37	83
299	674.79	662.57	12.22	
300	673.76	662.53	11.23	89
301	672.43	662.48	9.95	
302	671.83	662.44	9.39	81
303	672.38	662.39	9.99	
304	672.74	662.35	10.39	45
305	671.70	662.30	9.40	
306	672.54	662.26	10.28	40
307	672.76	662.21	10.55	
308	673.51	662.17	11.44	40
309	674.53	662.12	12.41	
310	673.50	662.08	11.42	40
311	673.13	662.03	11.10	
312	674.97	661.99	12.98	40
313	674.34	661.94	12.40	
314	673.44	661.90	11.54	66
315	673.84	661.85	11.99	
316	673.12	661.81	11.31	69
317	672.97	[illegible]	[illegible]	