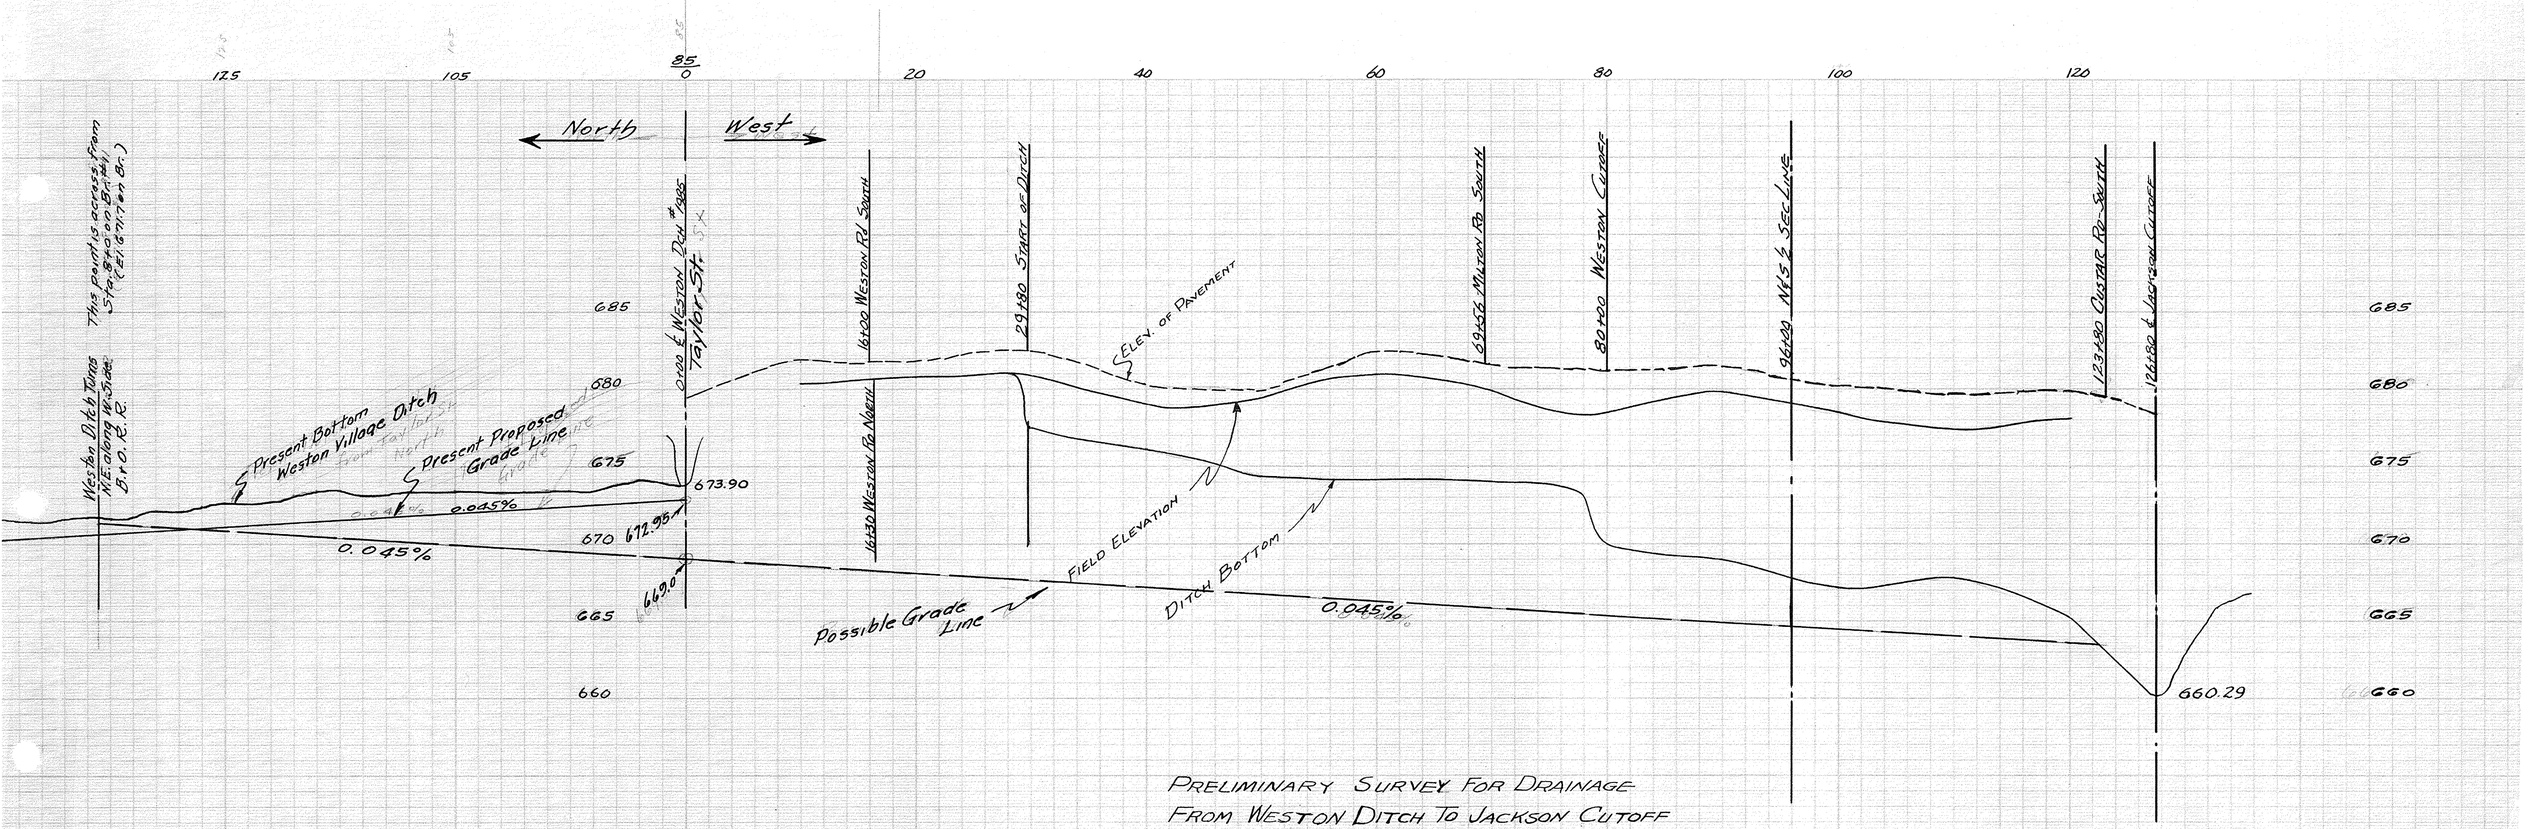

PRELIMINARY SURVEY FOR DRAINAGE
FROM WESTON DITCH TO JACKSON CUTOFF
ON SOUTH SIDE TAYLOR ST.
April, 1947. Wood County Engr's. Office.