HARRY T AULT DITCH NO 2219

Montgomery Township
Wood County, Ohio
Ditch Book No 133

Orton H Jones
County Engineer
Date _____ 19____

All stumps on bank slopes and break of bank shall be removed unless otherwise directed by engineer. All stumps left shall be treated with stump killer in sufficient amount for a 100 % kill.

The brush estimate shown includes all trees to be removed.

The grade stakes shall be preserved in place or replaced by contractor at proper elevation.

All tile outlets damaged during construction shall be restored by contractor to their original condition.

The spoil shall be leveled so no dirt is less than three feet from top of ditch bank and to a depth of not more than one tenth foot for each ten yards of excavation per station.

The grade may be 0.30' below that shown on plans but must be uniform (no ups and downs) and must continue through bridges all dirt between abutments must be removed unless otherwise directed by engineer.

When cleaning around a curve or bend all bank cutting shall be done on the inside bank.

Contractor shall remove all oil or grease cans from job when empty. None shall be left along ditch

All dirt to be hauled or disposed of by contractor shall be placed as near the job as can be arranged.

There shall be no over digging of width or grade when removing the dirt that was taken out of pipe or removed from under bridges.

Bottom and slopes as shown on cross-section

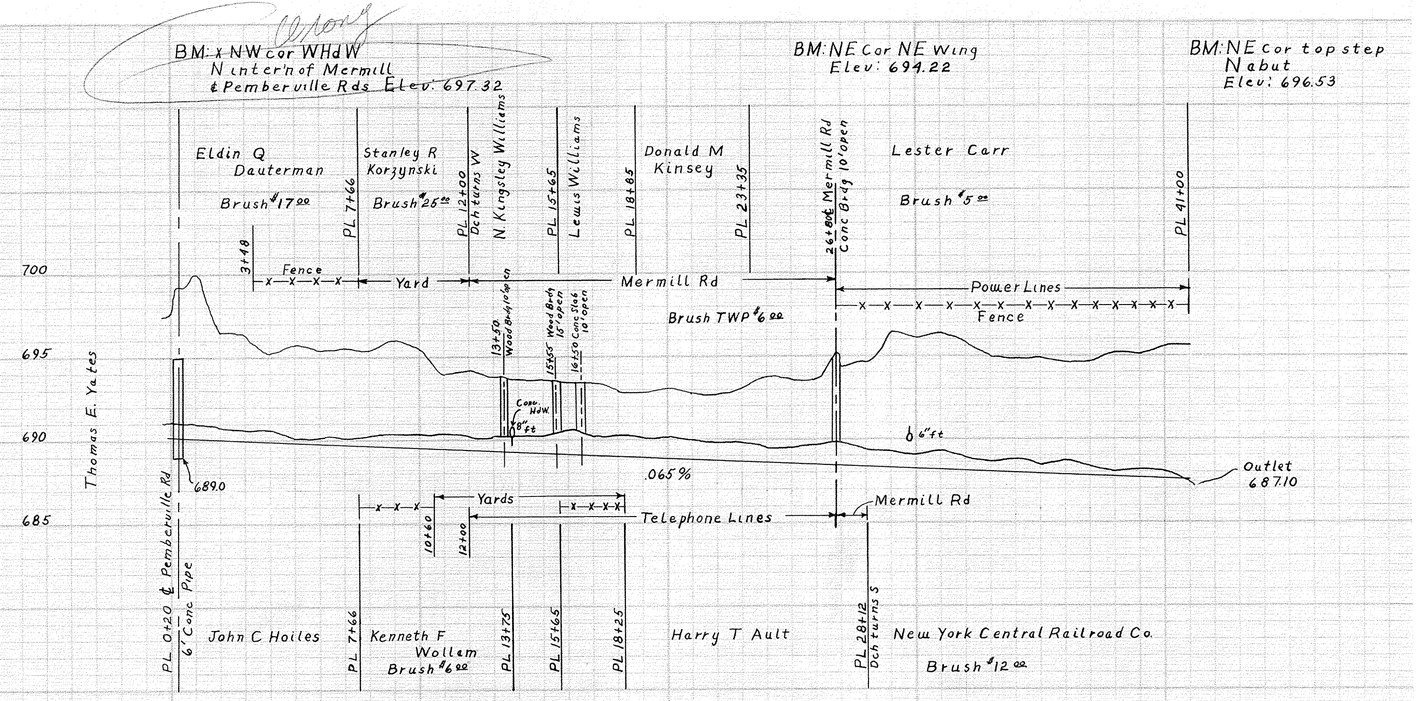

Total Rods 249

Station	Elevation	Grade	Cut
0+00	697.65	690.15	7.49
1	699.99	690.09	9.90
2	696.47	690.02	6.45
3	696.33	689.96	6.37
4	695.19	689.89	5.30
5	695.66	689.83	5.83
6	696.44	689.77	6.67
7	695.47	689.71	5.76
8	695.43	689.64	5.79
9	695.87	689.58	6.29
10	694.40	689.51	4.89
11	693.90	689.45	4.45
12	694.01	689.38	4.63
13	693.79	689.32	4.47
14	693.72	689.25	4.47
15	693.63	689.19	4.44
16	693.38	689.12	4.26
17	693.41	689.06	4.35
18	692.86	688.99	3.87
19	692.91	688.93	3.98
20	692.93	688.86	4.07
21	692.84	688.80	4.04
22	692.70	688.73	3.97
23	693.05	688.67	4.38
24	693.67	688.60	5.07
25	693.60	688.54	5.06
26	693.61	688.47	5.14
27	694.27	688.41	5.86
28	694.60	688.34	6.26
29	696.41	688.28	8.13
30	696.08	688.21	7.87
31	696.35	688.15	8.20
32	695.57	688.08	7.49
33	695.02	688.02	7.00
34	694.89	687.95	6.94
35	694.90	687.89	7.01
36	694.59	687.82	6.77
37	694.58	687.76	6.82
38	695.18	687.69	7.49
39	695.05	687.63	8.42
40	695.49	687.56	7.93
41	695.65	687.50	8.15