LESTER LUSHER DITCH NO. 2220

PORTAGE TOWNSHIP
WOOD COUNTY, OHIO

ORTON H. JONES
COUNTY ENGINEER

Ditch Book No. 133

Date _____ 19____

All stumps on bank slopes and break of bank shall be removed unless otherwise directed by engineer. All stumps left shall be treated with stump killer in sufficient amount for a 100% kill.

The brush estimate shown includes all trees to be removed.

The grade stakes shall be preserved in place or replaced by contractor at proper elevation.

All tile outlets damaged during construction shall be restored by contractor to their original condition.

The spoil shall be leveled so no dirt is less than three feet from top of ditch bank and to a depth of not more than one-tenth foot for each ten yards of excavation per station.

The grade may be 0.30' below that shown on plans but must be uniform (ups and downs) and must continue thru bridges. All dirt between abutments must be removed unless otherwise directed by engineer.

Contractor shall remove all oil and grease cans from job when empty.

All dirt to be hauled or disposed of by the contractor shall be placed as near the job as contractor can arrange.

There shall be no over digging of width or grade when removing the dirt that was taken out of pipe or removed from under bridges.

All loose rock in excavation if of sufficient size and quantity to interfer with working the ground shall be removed and disposed of by contractor. The cost of same shall be included in bid.

Bottom Width 2'. Slope 1½ to 1 field side; as per cross-sections on road side.

Tile Outlet repairs to apply from Sta 24+00 to Lower Terminus through the resloping portion. Repairs to consist of the placing of 5 feet of transite pipe.
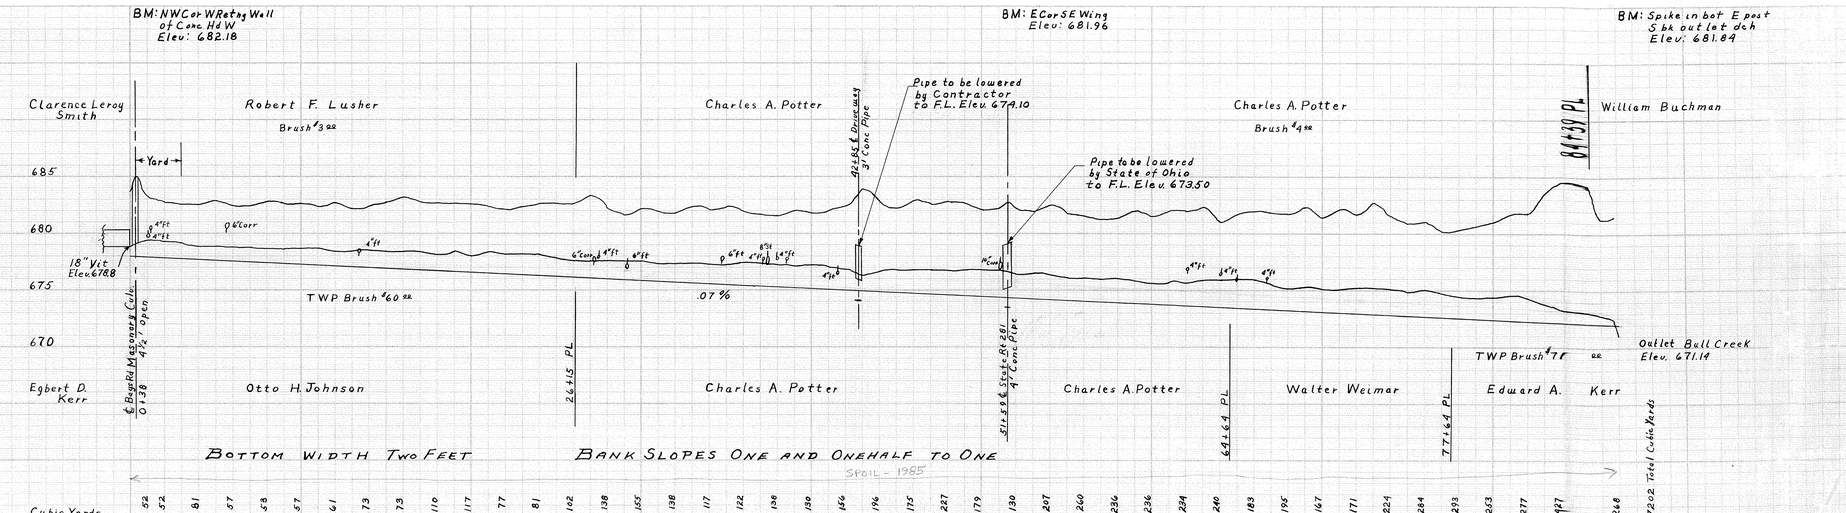
Cleaned in August - dry ditch - found quicksand between Bays Rd & 281