VILLAGE OF BLOOMDALE DITCH

№ 2224

SEPT-1962 Book № 133

All stumps on slopes and at break of bank shall be removed unless otherwise directed by engineer. Any stumps left shall be treated with stump killer in sufficient strength to cause a 100% kill, the brush estimate shown includes all trees

The grade stakes shall be preserved in place or replaced by the contractor at the proper elevation.

All tile outlets damaged during construction shall be restored by the contractor to their origional condition.

All loose rock in excavation is of sufficient size or quanity to interfer with working the ground shall be disposed of by the contractor

There shall be no overdigging of width or grade when removing dirt taken out of culverts or from under bridges.

There shall be no oil or grease cans or broken cable left on job.

When cleaning around a curve or bend all bank cutting shall be done on inside bank except when road is on inside bank.

The grade may be 0.05' below that shown on plans but must be uniform and must be carried through bridges. Bridges must be cleaned to the same grade the full width of the opening unless otherwise directed by the engineer.

The spoil shall be leveled so no dirt is less than three feet from top of the bank and to a depth of not more than one tenth foot for each ten yards of excavation per station.
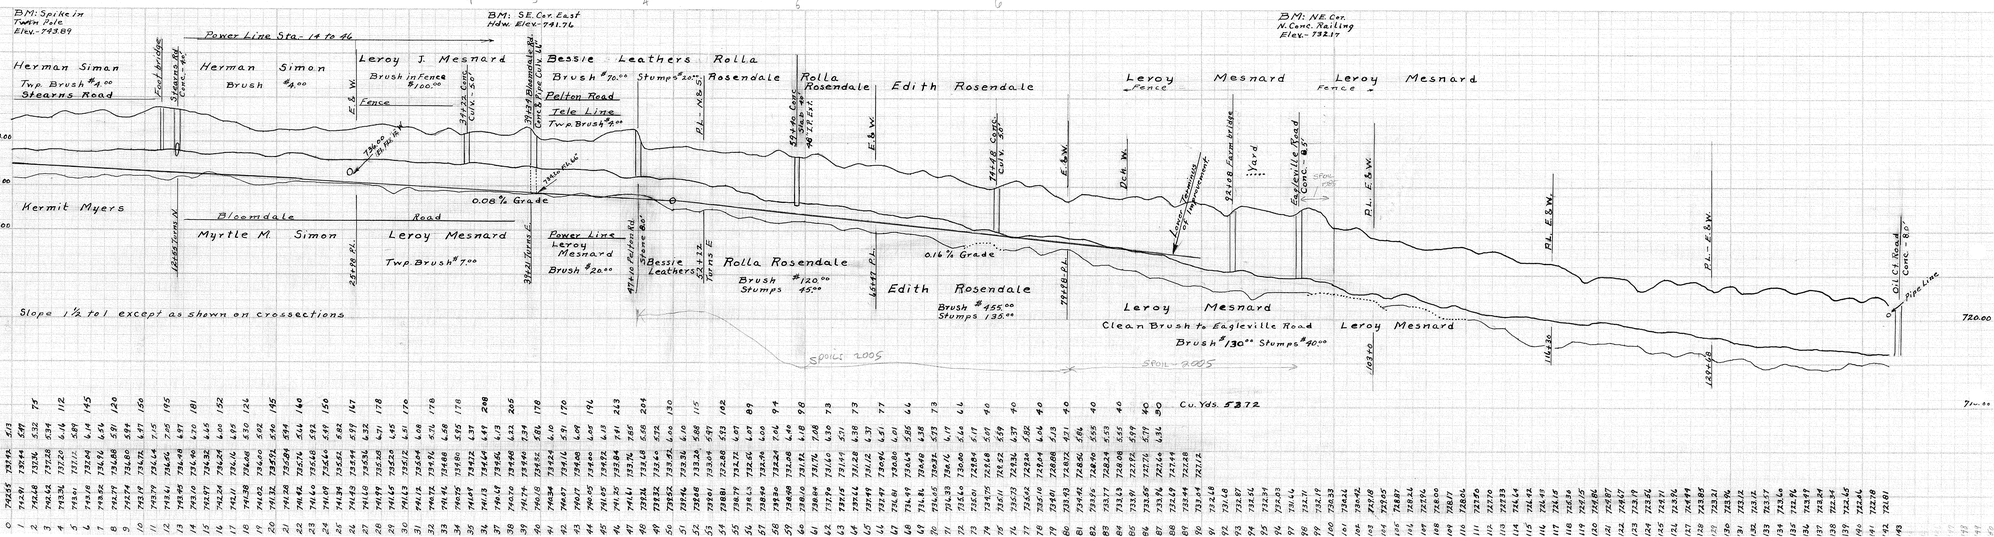
When the ditch bank is cut back to flatten the slope causing the tile outlets to be dug out or damaged the contractor will replace them If they are damaged so they cannot be used again they shall be replaced with 5 feet of 12" transite pipe on 4" tile and steel of 8" transite pipe on 4" field tile
The field tile shall extend into the transite pipe 4" or more and a collar of concrete 3" thick will be placed around both transite and tile to make a solid water proof joint.