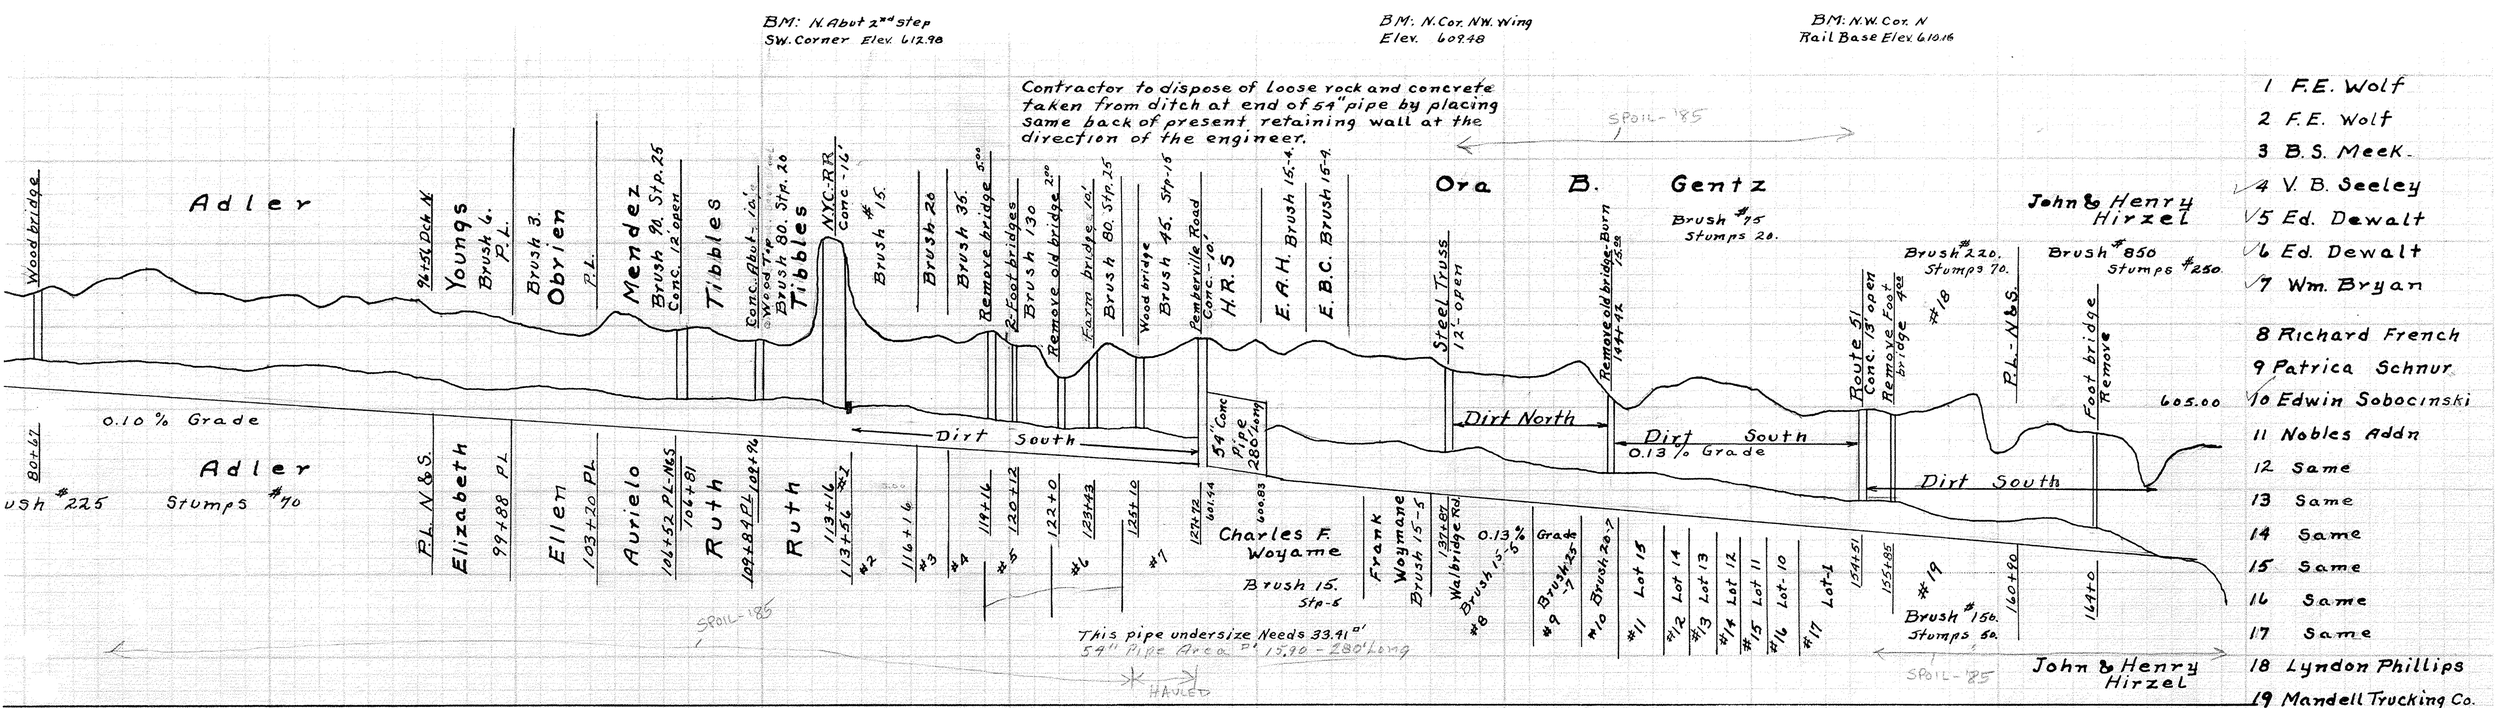
BM: N. Abut 2nd step
SW. Corner Elev. 612.98
BM: N. Cor. NW. Wing
Elev. 609.48
BM: N.W. Cor. N
Rail Base Elev. 610.16
Contractor to dispose of loose rock and concrete taken from ditch at end of 54" pipe by placing same back of present retaining wall at the direction of the engineer.
Adler
Wood bridge
Youngs
Brush 4.
P.L.
Obrien
Brush 3.
P.L.
Mendez
Brush 91. Stp. 25
Conc. 12' open
Tibbles
Conc. Abut. 10'
Wood Trp.
Brush 80. Stp. 20
Tibbles
N.Y.C. R.R.
Conc. 16'
Brush 15.
Brush 26
Brush 35.
Remove bridge
2-Foot bridges
Brush 130
Remove old bridge
Farm bridge
Brush 80. Stp. 25
Wood bridge
Brush 45. Stp. 16
Pemberville Road
Conc. 10'
H.R.S.
E.A.H. Brush 15.4.
E.B.C. Brush 15.4.
Steel Truss
12' open
Ora B. Gentz
Brush #75
Stumps 20.
Remove old bridge
Brush #220.
Stumps 70.
Route 51
Conc. 15' open
Remove Foot bridge
P.L. - N.&S.
Foot bridge
Remove
John & Henry Hirzel
Brush #850
Stumps #250.
605.00
0.10 % Grade
Adler
Brush #225
Stumps #70
P.L. N.&S.
Elizabeth
Ellen
Aurielo
Ruth
Ruth
Dirt South
54" Conc Pipe 280' Long
Dirt North
Dirt South
0.13 % Grade
Dirt South
Charles F. Woyame
Brush 15.
Stp-5
Frank Woymane
Brush 15-5
Walbridge Rd.
0.13 % Grade
Brush 15-5
Brush 15-7
Brush 20-7
Brush 20-7
Lot 15
Lot 14
Lot 13
Lot 12
Lot 11
Lot-10
Lot-1
Brush #150.
Stumps 50.
John & Henry Hirzel
SPOIL-185
This pipe undersize Needs 33.41 cu
54" Pipe Area 15.90 - 280' Long
HAULED
1 F.E. Wolf
2 F.E. Wolf
3 B.S. Meek
4 V.B. Seeley
5 Ed. Dewalt
6 Ed. Dewalt
7 Wm. Bryan
8 Richard French
9 Patrica Schnur
10 Edwin Sobocinski
11 Nobles Addn
12 Same
13 Same
14 Same
15 Same
16 Same
17 Same
18 Lyndon Phillips
19 Mandell Trucking Co.
8992 Cu. Yds.
Kill

| | | |