STANLEY SALISBURY
Ditch No 2228
Montgomery Twp. Wood Co. Ohio
Ditch Book 135-137
O.H. Jones County Engineer

All work except leveling must progress even with Brush must be removed To Route 23

Brush between Pemberville road and the N.Y.C. R.R.
Sanderson 25.0" Williams 18.0" Carr 20.0"

If the fence along the railroad is removed - The contractor shall repair the same. Contractor shall use Caution when removing fence. It is not to cause it to be damaged. It must be reusable.
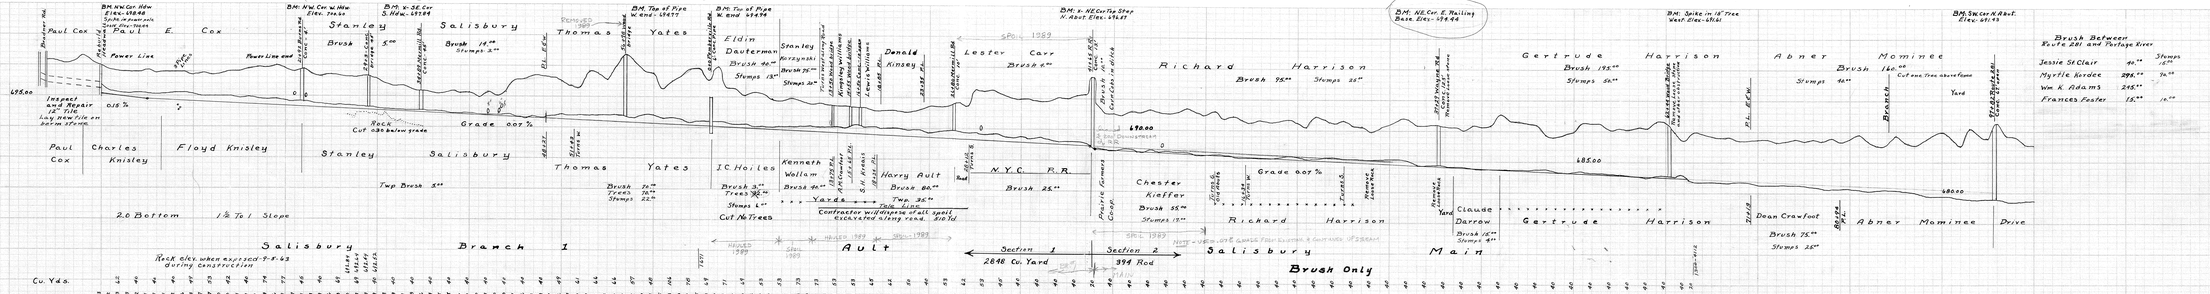
NOTICE
When tile was opened up we found 101 feet needed repairing we put in 99 feet of new conc. tile Let Sf Cone. pipe
9-9-63