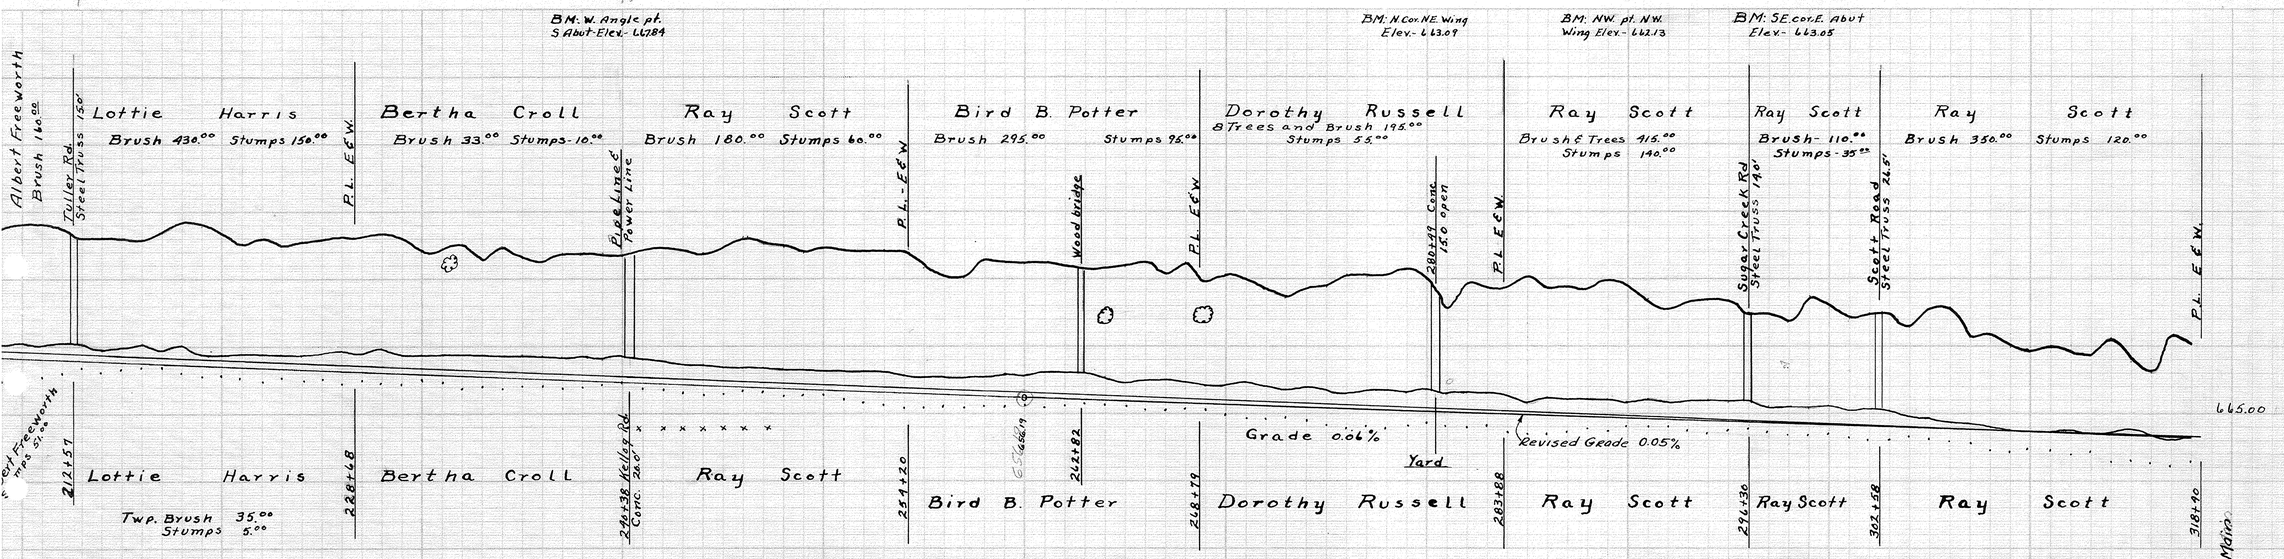
9
10
11
BM: W. Angle pt. S Abut-Elev.- 662.84
BM: N. Cor. NE. Wing Elev.- 663.09
BM: NW. pt. NW. Wing Elev.- 662.13
BM: SE. cor. E. Abut Elev.- 663.05
Albert Freeworth Brush 160.00
Tuller Rd. Steel Truss 150'
Lottie Harris
Brush 430.00 Stumps 150.00
P.L. E&W.
Bertha Croll
Brush 33.00 Stumps-10.00
Bell Line & Power Line
Ray Scott
Brush 180.00 Stumps 60.00
P.L. - E&W
Bird B. Potter
Brush 295.00 Stumps 95.00
Wood bridge
P.L. E&W
Dorothy Russell
8 Trees and Brush 195.00
Stumps 55.00
280+27 Cond. 15.0 open
P.L. E&W.
Ray Scott
Brush 6 Trees 415.00
Stumps 140.00
Ray Scott
Brush- 110.00
Stumps - 35.00
Sugar Creek Rd. Steel Truss 140'
Scott Road Steel Truss 26.5'
Ray Scott
Brush 350.00 Stumps 120.00
P.L. E&W.
665.00
Grade 0.06%
Yard
Revised Grade 0.05%
Albert Freeworth Brush 51.00
212+57
Lottie Harris
Twp. Brush 35.00
Stumps 5.00
228+68
Bertha Croll
241+38 Kelly Rd. Conc. 26.0'
Ray Scott
254+20
Bird B. Potter
268+79
Dorothy Russell
283+88
Ray Scott
296+30
Ray Scott
302+58
Ray Scott
318+40
240 To 296+30 Spoil west
Total Cu. Yds. 10634 Main.