NORRIS L. EULER DITCH
NUMBER 2244

Plain & Washington Townships
Wood County Ohio
O. H. Jones Engineer
Ditch Book- 138

Any tile ends removed by the excavator shall be replaced at his expence before any payment will be made for work done.

The contractor will spray all brush too small to cut, at the same time the stumps are treated. cost is included in stumps.

A 2.0' Bottom and 1½ to 1 slope Main and branches

Sta- 49+ This pipe to be Lowered

SPOIL

0 to 26+64 one half each way
34+28 to 51+54 Spoil south

All the dirt removed by relocating the ditch is to be placed in old ditch

Any logs within the ditch easement from Station 290+00 to the Lower Terminus shall become the property of the Contractor

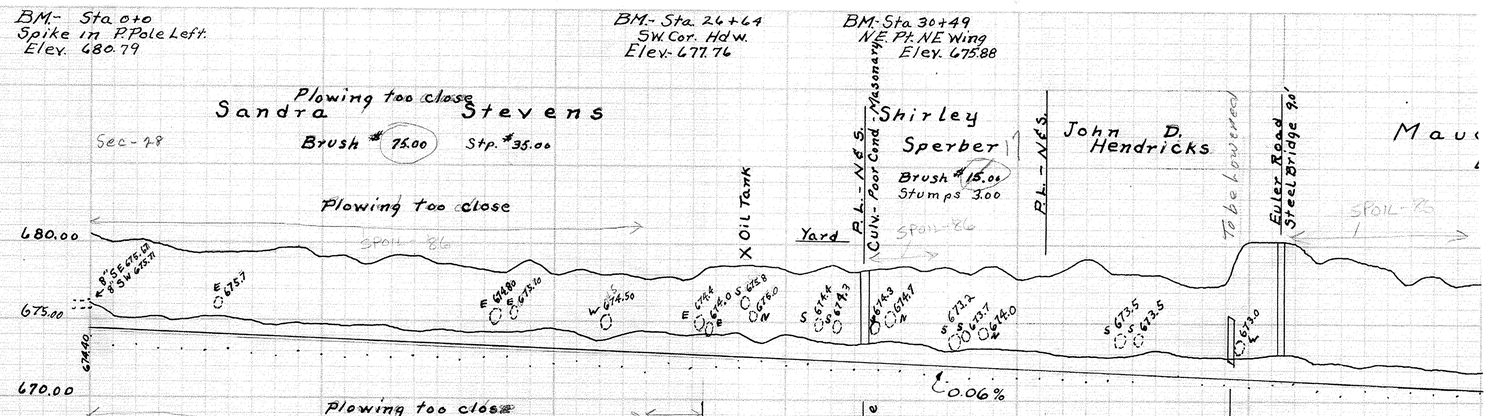

Sta.	Hub Elev.	Grade	Cut	Cu. Yds.
0	680.47	674.40	6.07	
1	679.99	674.34	5.65	115
2	680.08	674.28	5.80	
3	679.94	674.22	5.72	
4	679.51	674.16	5.35	111
5	679.48	674.10	5.38	
6	679.46	674.04	5.42	126
7	679.43	673.98	5.55	
8	679.81	673.92	5.59	126
9	679.81	673.86	5.95	
10	679.03	673.80	5.23	126
11	679.17	673.74	5.43	
12	678.69	673.68	5.01	122
13	679.14	673.62	5.52	
14	679.30	673.56	5.74	90
15	678.	673.50	5.23	
16	678.85	673.44	5.11	85
17	678.81	673.38	4.93	
18	678.12	673.32	4.80	111
19	678.92	673.26	5.66	
20	678.06	673.20	4.86	126
21	678.43	673.14	5.29	
22	678.09	673.08	5.01	107
23	678.14	673.02	5.12	
24	677.68	672.96	4.72	111
25	677.86	672.90	4.96	
26	677.64	672.84	4.80	119
27	678.61	672.78	5.83	
28	678.60	672.72	5.88	107
29	678.62	672.66	5.96	
30	678.39	672.60	5.79	144
31	678.17	672.54	5.63	
32	678.59	672.48	6.11	174
33	678.31	672.42	5.89	
34	678.51	672.36	6.15	141
35	678.60	672.30	6.30	
36	678.39	672.24	6.15	137
37	678.58	672.18	6.40	
38	678.52	672.12	6.40	133
39	677.84	672.06	5.78	
40	677.90	672.00	5.90	119
41	678.00	671.94	6.06	
42	678.29	671.88	6.41	126
43	677.26	671.82	7.44	
44	678.09	671.76	6.33	126
45	678.19	671.70	6.49	
46	678.15	671.64	6.51	111
47	677.55	671.58	5.97	
48	677.42	671.52	5.90	100
49	677.63	671.46	6.17	
50	680.38	671.40	8.98	144
51	680.37	671.34	9.03	
52	680.27	671.28	8.99	181
53	678.96	671.22	7.74	
54	679.32	671.16	8.16	122
55	678.94	671.10	7.84	
56	678.74	671.04	7.70	100
57	677.52	670.98	6.54	
58	678.27	670.92	7.25	100
59	677.51	670.86	6.65	
60	677.62	670.80	6.82	90

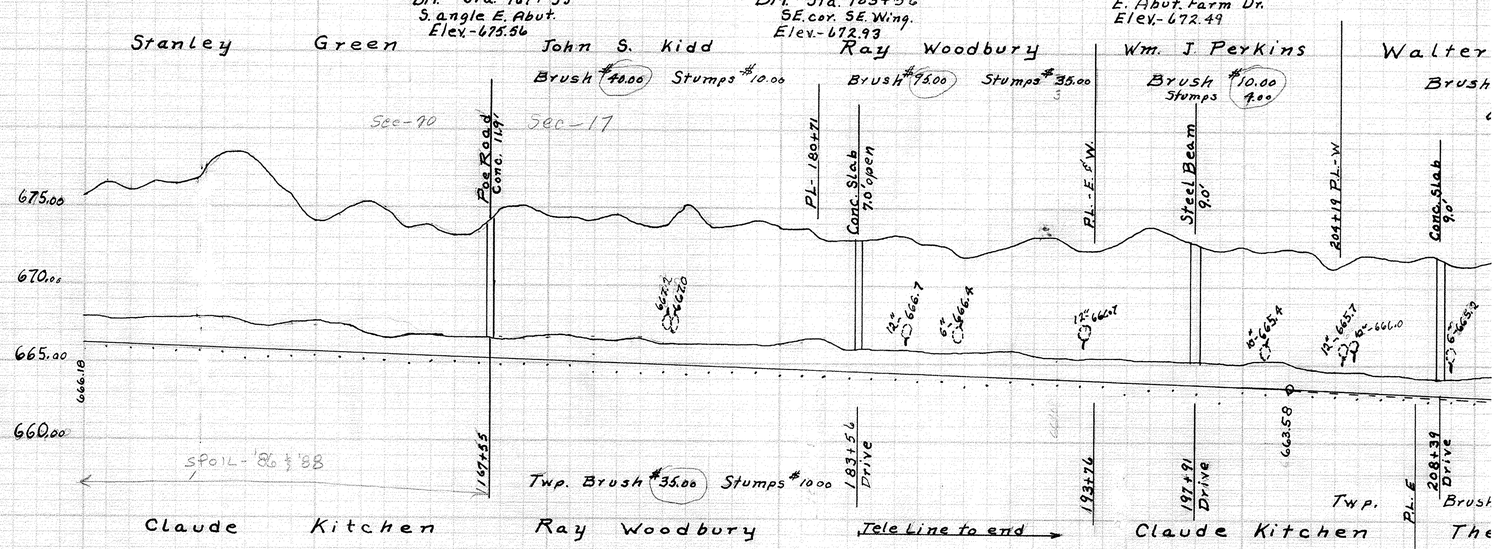

ALTERNATE GRADE

Sta.	Hub Elev.	Grade	Cut	Cu. Yds.
150	675.67	666.18	9.49	
151	676.64	666.13	10.51	
152	676.08	666.08	10.00	130
153	676.48	666.03	10.45	
154	676.35	665.99	10.37	174
155	676.77	665.93	10.74	
156	678.41	665.88	12.53	270
157	678.44	665.83	12.61	
158	676.99	665.78	11.21	215
159	676.58	665.73	9.85	
160	674.91	665.68	8.33	89
161	674.96	665.63	8.33	
162	675.17	665.58	9.59	100
163	674.95	665.53	9.42	
164	673.60	665.48	8.12	89
165	673.89	665.43	8.46	
166	673.32	665.38	7.94	115
167	673.44	665.33	8.11	
168	674.94	665.28	9.66	122
169	675.11	665.23	9.88	
170	674.47	665.18	9.29	81
171	674.41	665.13	9.28	
172	674.24	665.08	9.16	77
173	674.60	665.03	9.57	
174	673.97	664.98	8.99	81
175	673.86	664.93	8.93	
176	675.17	664.88	10.29	170
177	673.91	664.83	9.08	
178	673.73	664.78	8.95	174
179	673.14	664.73	8.41	
180	673.36	664.68	8.68	89
181	673.75	664.63	9.12	
182	672.92	664.58	8.34	97
183	673.04	664.53	8.51	
184	673.24	664.48	8.76	97
185	672.79	664.43	8.36	
186	672.63	664.38	8.25	81
187	671.73	664.33	7.40	
188	672.16	664.28	8.12	81
189	672.59	664.23	8.36	
190	672.65	664.18	8.47	122
191	673.21	664.13	9.08	
192	673.05	664.08	8.97	107
193	672.29	664.03	8.26	
194	672.34	663.98	8.36	53
195	673.03	663.93	9.10	
196	674.86	663.88	10.98	57
197	674.28	663.83	10.45	
198	674.74	663.78	9.96	64
199	672.24	663.73	8.51	
200	672.45	663.68	8.77	77
201	672.28	663.63	8.65	
202	672.52	663.58	8.94	83
203	672.12	663.52	8.60	
204	671.19	663.45	7.74	77
205	671.94	663.39	8.55	
206	671.83	663.32	8.51	63
207	671.79	663.26	8.53	
208	672.11	663.19	8.92	81
209	671.51	663.13	8.38	
210	671.72	663.06	8.66	114