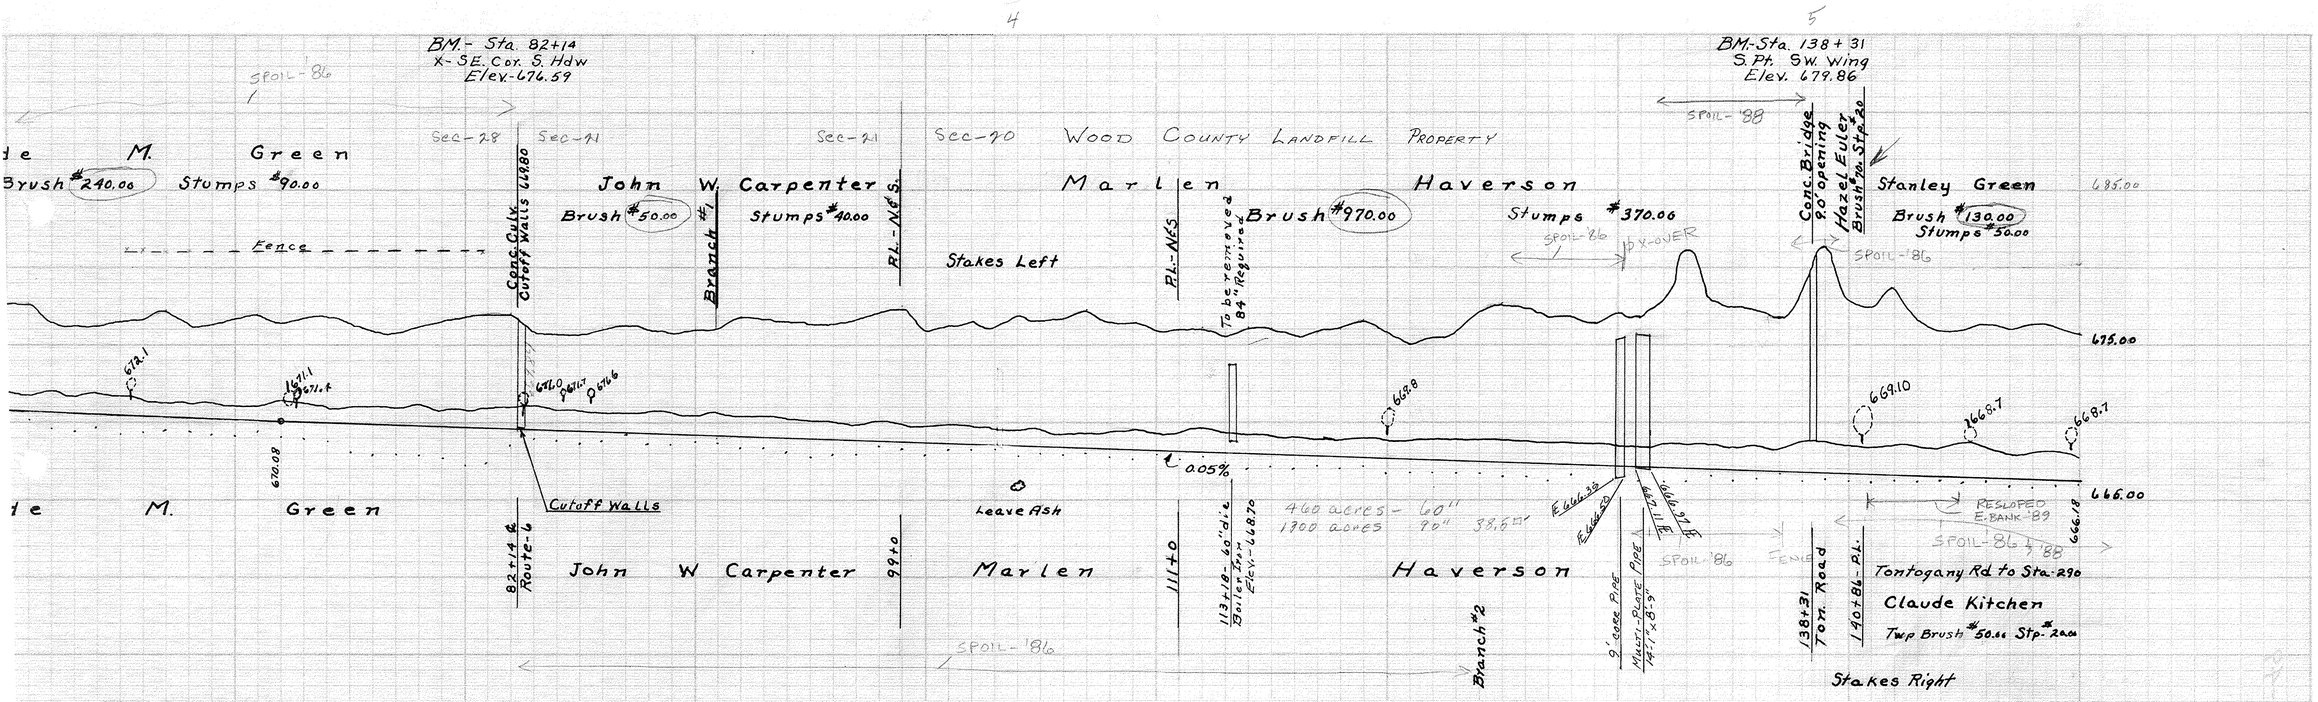
BM.- Sta. 82+14
X-SE. Cor. S. Hdw
Elev.-676.59
BM.-Sta. 138+31
S. Pt. SW. Wing
Elev. 679.86
SPOIL-'86
SPOIL-'88
Sec-28
Sec-21
Sec-20
WOOD COUNTY LANDFILL PROPERTY
M. Green
Brush #240.00 Stumps #90.00
Fence
John W. Carpenter
Brush #50.00
Stumps #40.00
Branch #1
Conc. Culv.
Cutoff Walls 668.80
Pl.-N&S.
Stakes Left
Marlen Haverson
Brush #970.00
To be removed 84" Required
Stumps #370.00
DX-OVER
Conc. Bridge 9.0 opening
Hazel Euler Brush #20 Stp. #20
Stanley Green
Brush #130.00
Stumps #50.00
685.00
675.00
666.00
0.05%
Cutoff Walls
Leave Ash
460 acres - 60"
1900 acres 90"
RESLOPED E. BANK '89
Tontogany Rd. to Sta. 290
Claude Kitchen
Twp Brush #50.00 Stp. #2.00
Stakes Right
Branch #2
9' Gate Pipe
Must-Plate Pipe
Conrad
Magdalena
Heymam
Orrin A. Wiseley
Tontogany Corp.
Brush #70.00
Stumps #25.00
One Cottonwood #60.00
Corner Stone
Long Judson Rd.
Conc. 16.0'
Pl. W.
Power Line over
Gas Line
Lincoln St.
Conc.-10.0'
Wall St.
Conc. 100'
Main St.
Conc. 160'
Tong Rd.
18.0'
Property Line
B&O. R.R. Conc.
Dam
Brush #285
Stumps 50.
Alt. Brush #250.
Stumps 50.
Pipe washing out from E.
0.065%
0.075%
0.30%
Ash Rd.
Branch 3
Power Line over
Pl.-E
Steel Beam 86'
Clyde Murphy
Twp. Brush #17.00 Stumps #5.00
Pauline
Gumby
World War
Jane Teegarden
H.E. Gill
Top Floor E. Elev. 657.40
Elma Errett
Lennis
Smith
Herman
Green
Brush #1.00 Stumps #3.00
Sand Sec-17
Sec-8
Sec-5
BM.- S. end of W. Hdw. Elev.-672.65
BM.-N. end E. Abut Elev.-668.85
BM.-SE. Cor. S. Conc. Elev. R.R. Culv. Elev.-668.60
BM.-SW. Cor. SW. Wing Main St. Elev.-666.23
BM.-SE. Cor. Top of Dam Elev.-658.39
BM.-SW. Cor. E. Conc. Bridge Wall Elev.-669.34