JOHN F. KURFESS DITCH Nº 2250

Perrysburg and Troy Townships
Wood County Ohio

O. H. Jones County Engineer
June 1964 Ditch Book 138

Bottom cleanout only to fit present slopes, except where bank has slid, at these places the bank will be resloped.

All stumps and brush too small to cut shall be sprayed

Contractor shall be responsable for tile ends

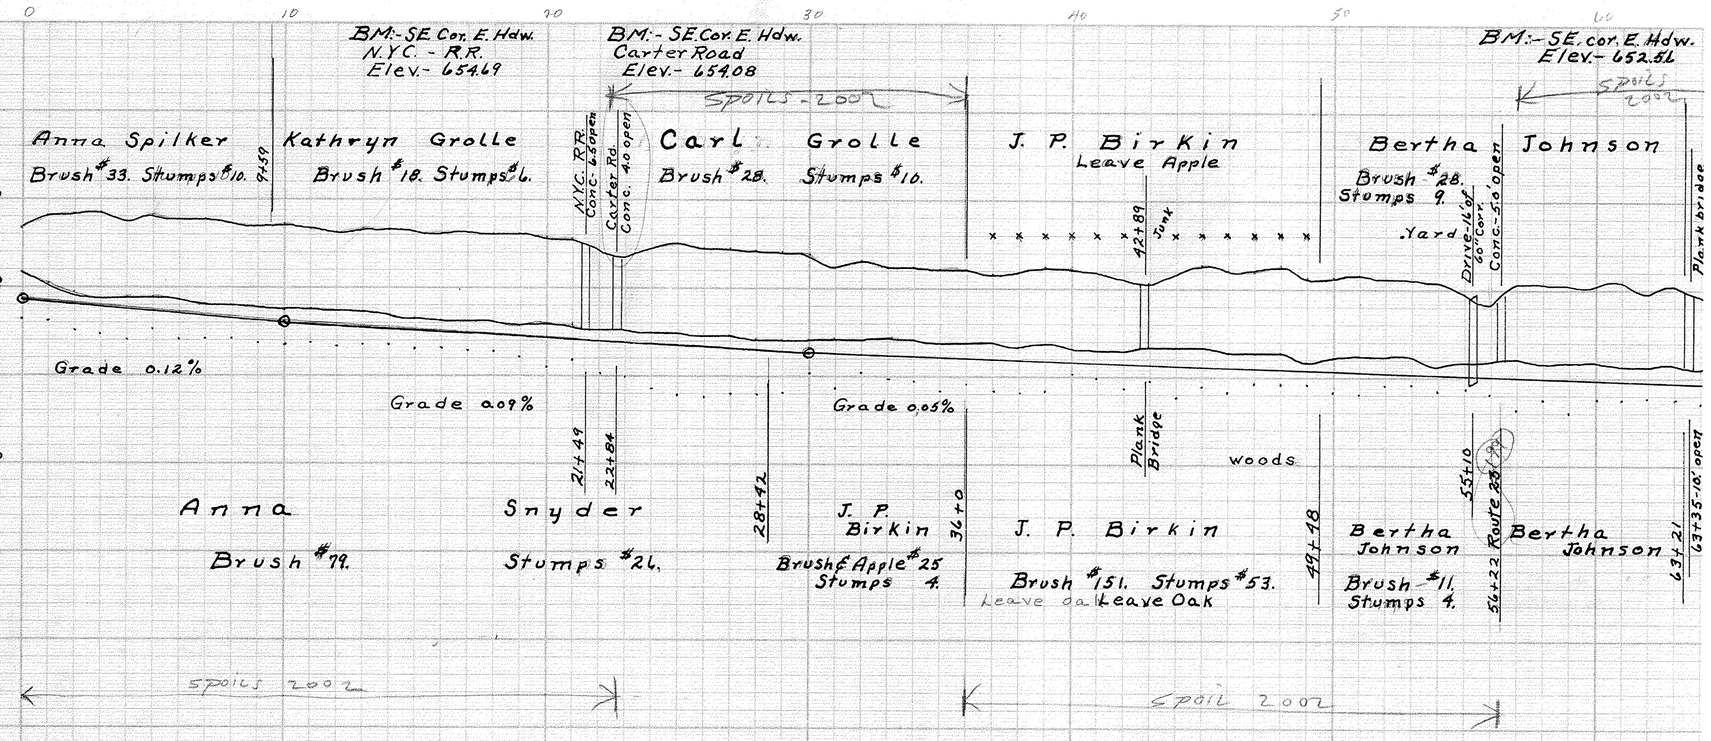

Station	Cut	Grade	Hub Elev.
0	4.00	649.34	653.34
1	4.87	649.22	654.09
2	5.06	649.10	654.16
3	5.27	648.98	654.25
4	4.90	648.86	653.76
5	5.38	648.74	654.12
6	5.30	648.62	653.92
7	5.37	648.50	653.87
8	5.29	648.38	653.67
9	5.25	648.26	653.51
10	5.46	648.14	653.60
11	5.31	648.05	653.36
12	5.16	647.96	653.11
13	5.39	647.87	653.26
14	5.49	647.78	653.27
15	5.51	647.69	653.20
16	5.53	647.60	653.13
17	5.70	647.51	653.21
18	5.71	647.42	653.13
19	5.76	647.33	653.09
20	5.63	647.24	652.87
21	5.65	647.15	652.80
22	5.20	647.06	652.26
23	4.75	646.97	651.72
24	5.40	646.88	652.28
25	5.73	646.79	652.52
26	5.66	646.70	652.36
27	5.68	646.61	652.29
28	5.63	646.52	652.15
29	5.65	646.43	652.08
30	5.52	646.34	651.86
31	4.87	646.29	651.16
32	5.32	646.24	651.56
33	5.01	646.19	651.20
34	5.10	646.14	651.24
35	5.02	646.09	651.11
36	5.03	646.04	651.07
37	4.80	645.99	650.79
38	4.93	645.94	650.87
39	5.34	645.89	651.23
40	5.23	645.84	651.07
41	5.18	645.79	650.97
42	4.86	645.74	650.54
43	4.60	645.69	650.29
44	5.13	645.64	650.77
45	5.84	645.59	651.43
46	5.48	645.54	651.02
47	5.50	645.49	650.99
48	5.90	645.44	651.34
49	5.24	645.39	650.63
50	5.32	645.34	650.66
51	5.58	645.29	650.87
52	5.46	645.24	650.70
53	5.39	645.19	650.58
54	5.20	645.14	650.34
55	4.65	645.09	649.74
56	4.08	645.04	649.12
57	5.41	644.99	650.40
58	5.46	644.94	650.40
59	5.34	644.89	650.23
60	5.26	644.84	650.10
61	5.74	644.79	650.53
62	4.96	644.74	649.70
63	5.51	644.69	650.20
64	4.97	644.64	649.61

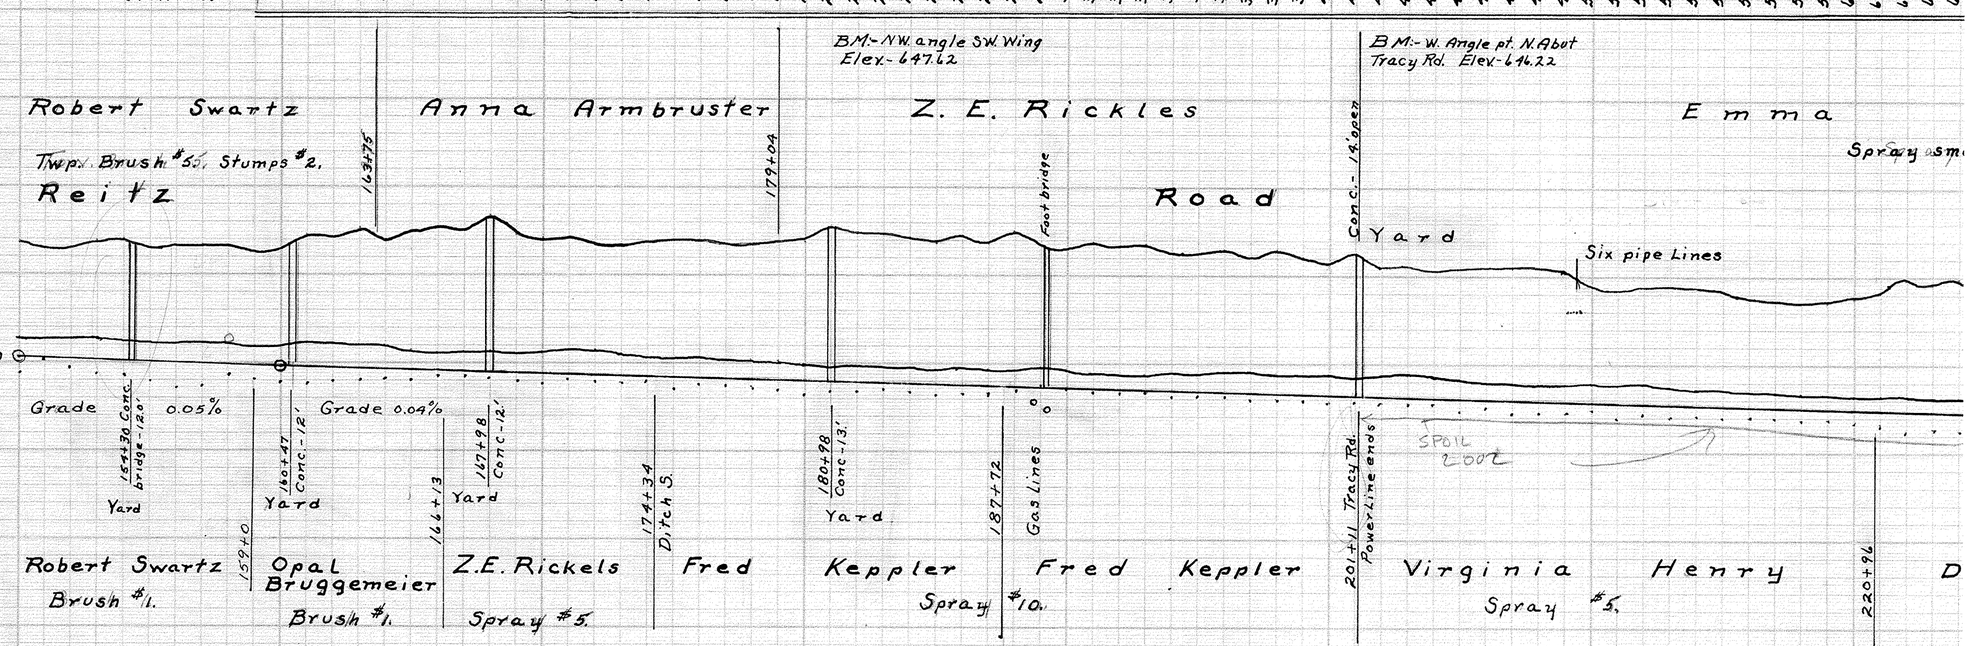

Station	Cut	Grade	Hub Elev.
150	6.46	640.34	646.80
1	6.17	640.29	646.46
2	6.32	640.24	646.56
3	6.72	640.19	646.91
4	6.82	640.14	646.96
5	6.35	640.09	646.44
6	6.60	640.04	646.64
7	6.66	639.99	646.65
8	6.67	639.94	646.61
9	6.37	639.89	646.26
160	6.57	639.84	646.41
1	7.45	639.80	647.25
2	7.31	639.76	647.07
3	7.84	639.72	647.56
4	7.22	639.68	646.90
5	7.85	639.64	647.49
6	8.10	639.60	647.70
7	7.90	639.56	647.46
8	8.07	639.52	648.39
9	7.82	639.48	647.30
170	7.58	639.44	647.02
1	7.73	639.40	647.13
2	7.35	639.36	646.71
3	7.37	639.32	646.69
4	7.52	639.28	646.80
5	7.79	639.24	647.03
6	7.76	639.20	646.96
7	7.65	639.16	646.81
8	7.56	639.12	646.68
9	7.79	639.08	646.87
180	7.84	639.04	646.88
1	8.15	639.00	647.15
2	8.39	638.96	647.35
3	8.36	638.92	647.28
4	8.23	638.88	647.11
5	7.95	638.84	646.79
6	8.41	638.80	647.21
7	8.08	638.76	646.84
8	8.81	638.72	647.53
9	8.03	638.68	646.71
190	7.90	638.64	646.54
1	8.30	638.60	646.90
2	8.01	638.56	646.57
3	8.32	638.52	646.84
4	7.83	638.48	646.31
5	7.76	638.44	646.20
6	8.04	638.40	646.44
7	7.69	638.36	646.05
8	8.21	638.32	646.53
9	7.78	638.28	646.06
200	7.34	638.24	645.58
1	8.06	638.20	646.26
2	7.33	638.16	645.49
3	7.90	638.12	645.52
4	7.12	638.08	645.20
5	7.44	638.04	645.48
6	7.50	638.00	645.50
7	7.50	637.96	645.46
8	7.53	637.92	645.45
9	7.45	637.88	645.33
210	6.54	637.84	644.38
11	6.32	637.80	644.12
12	6.65	637.76	644.41
13	6.79	637.72	644.51
14	6.72	637.68	644.40
15	6.58	637.64	644.22
16	6.25	637.60	643.85
17	6.15	637.56	643.71
18	5.97	637.52	643.49
19	6.07	637.48	643.55
220	6.36	637.44	643.80
1	6.70	637.40	644.10
2	7.54	637.36	644.90
3	7.31	637.32	644.63
4	7.63	637.28	644.91