RALPH ERVEN DITCH
№ 2252

Grand Rapids Twp. Wood County Ohio

O.H. Jones Engineer

June 1964 Book № 137

The contractor shall spray all brush too small to cut.
At sta. 25+8 - 30" pipe to be replaced by a 36" by owner.
At sta. 32+58 An 18" Conc. pipe to be placed under Route 6 by boring, Headwalls to be on each end

Slopes to be 1 1/2 to 1
Bottom to be 2.0'
All excavation to be placed on west side

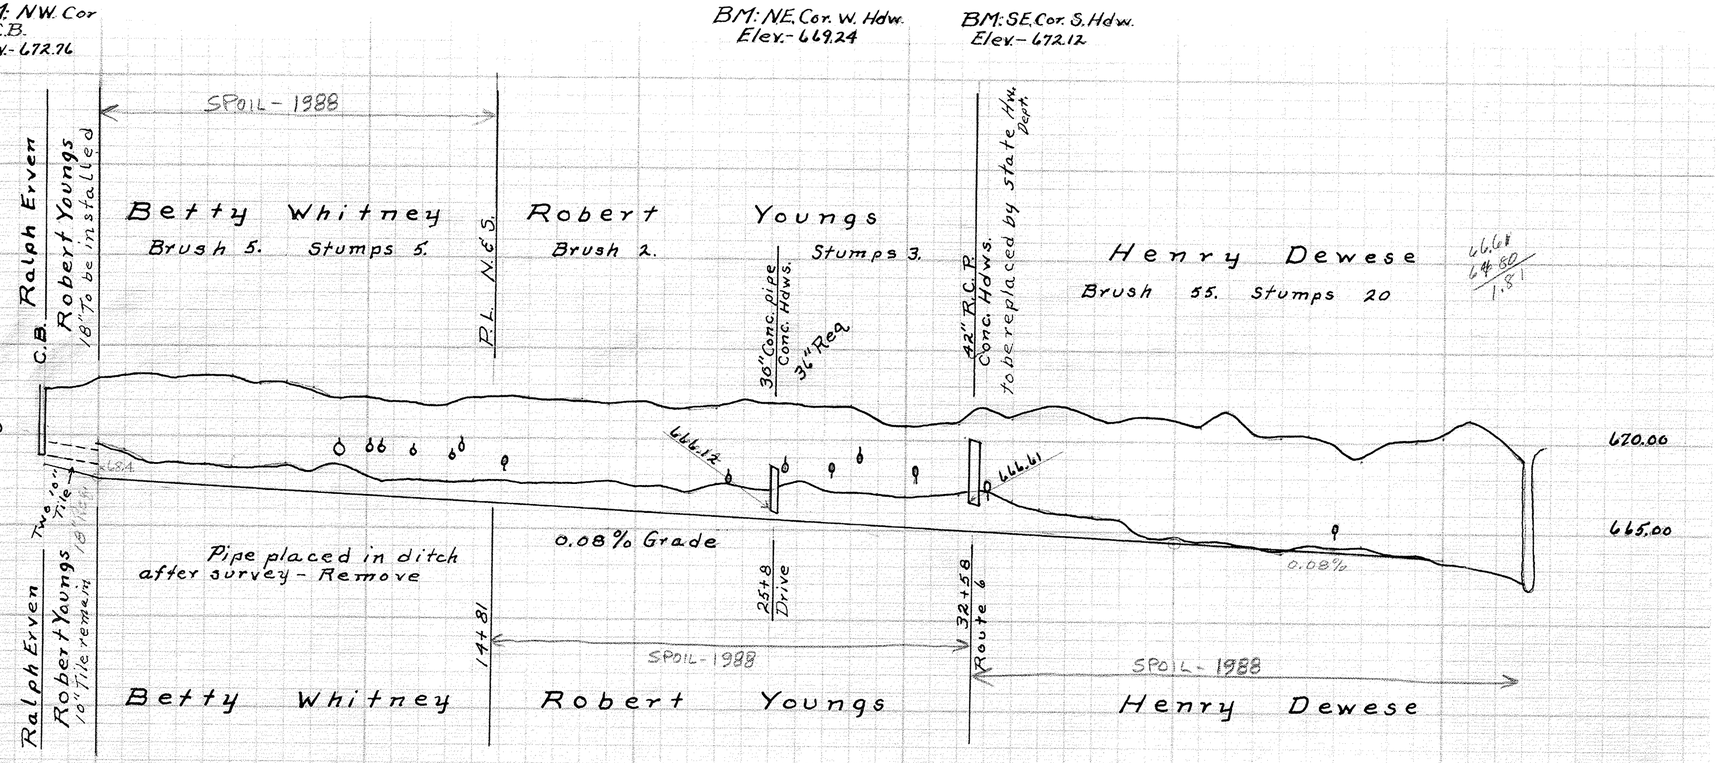

Station	Elevation	Grade	Cut	Cu. Yds.
-2	672.56	66	4.26	123
-1	672.56	66	4.61	132
0	673.22	667.60	5.62	
1	673.42	667.52	5.90	
2	673.44	667.44	6.02	89
3	673.33	667.36	5.87	
4	673.41	667.28	6.13	81
5	673.42	667.20	6.22	
6	672.91	667.12	5.79	81
7	673.10	667.04	6.06	
8	672.74	666.96	5.78	60
9	672.29	666.88	5.41	
10	672.30	666.80	5.50	41
11	672.01	666.72	5.29	
12	671.94	666.64	5.30	45
13	671.84	666.56	5.28	
14	672.33	666.48	5.85	48
15	672.35	666.40	5.95	
16	672.33	666.32	6.01	48
17	672.11	666.24	5.87	
18	672.20	666.16	6.04	48
19	671.88	666.08	5.80	
20	672.11	666.00	6.11	61
21	671.83	665.92	5.91	
22	671.71	665.84	5.87	73
23	671.74	665.76	5.98	
24	672.17	665.68	6.49	77
25	671.97	665.60	6.37	
26	672.00	665.52	6.48	99
27	671.88	665.44	6.44	
28	671.94	665.36	6.58	104
29	671.09	665.28	5.81	
30	670.75	665.20	5.55	97
31	670.91	665.12	5.79	
32	670.90	665.04	5.86	99
33	671.79	664.96	6.83	
34	671.22	664.88	6.34	126
35	671.94	664.80	7.14	
36	671.93	664.72	7.21	111
37	671.32	664.64	6.68	
38	671.13	664.56	6.57	72
39	671.38	664.48	6.90	
40	671.17	664.40	6.77	66
41	670.77	664.32	6.45	
42	671.73	664.24	7.49	66
43	670.44	664.16	6.28	
44	670.17	664.08	6.09	69
45	670.37	664.00	6.37	
46	669.89	663.92	5.97	65
47	668.96	663.84	5.12	
48	670.03	663.76	6.27	40
49	670.01	663.68	6.33	
50	670.26	663.60	6.66	40
51	671.27			
52	670.40			
53	669.10			

Total 2081

Not Ready Until Nelle Nelson Signed