JOAN DEWYER DITCH
№ 2254

BLOOM & PORTAGE TOW'S.
WOOD COUNTY OHIO
B. F. HENNING ENGINEER

Ditch Book 135 April 1965

Ohio Power Co. Poles to be moved
Sta. 0 to Sta. 10

Hancock Wood Electric Poles to
be moved Sta. 108 to 140

2.0 Bottom- 1½ To 1 Slope

From station 0 to to station 28 ditch is to be cleaned from the road and the dirt loaded into trucks to be furnished by the township. Rock is to be disposed of by the contractor.

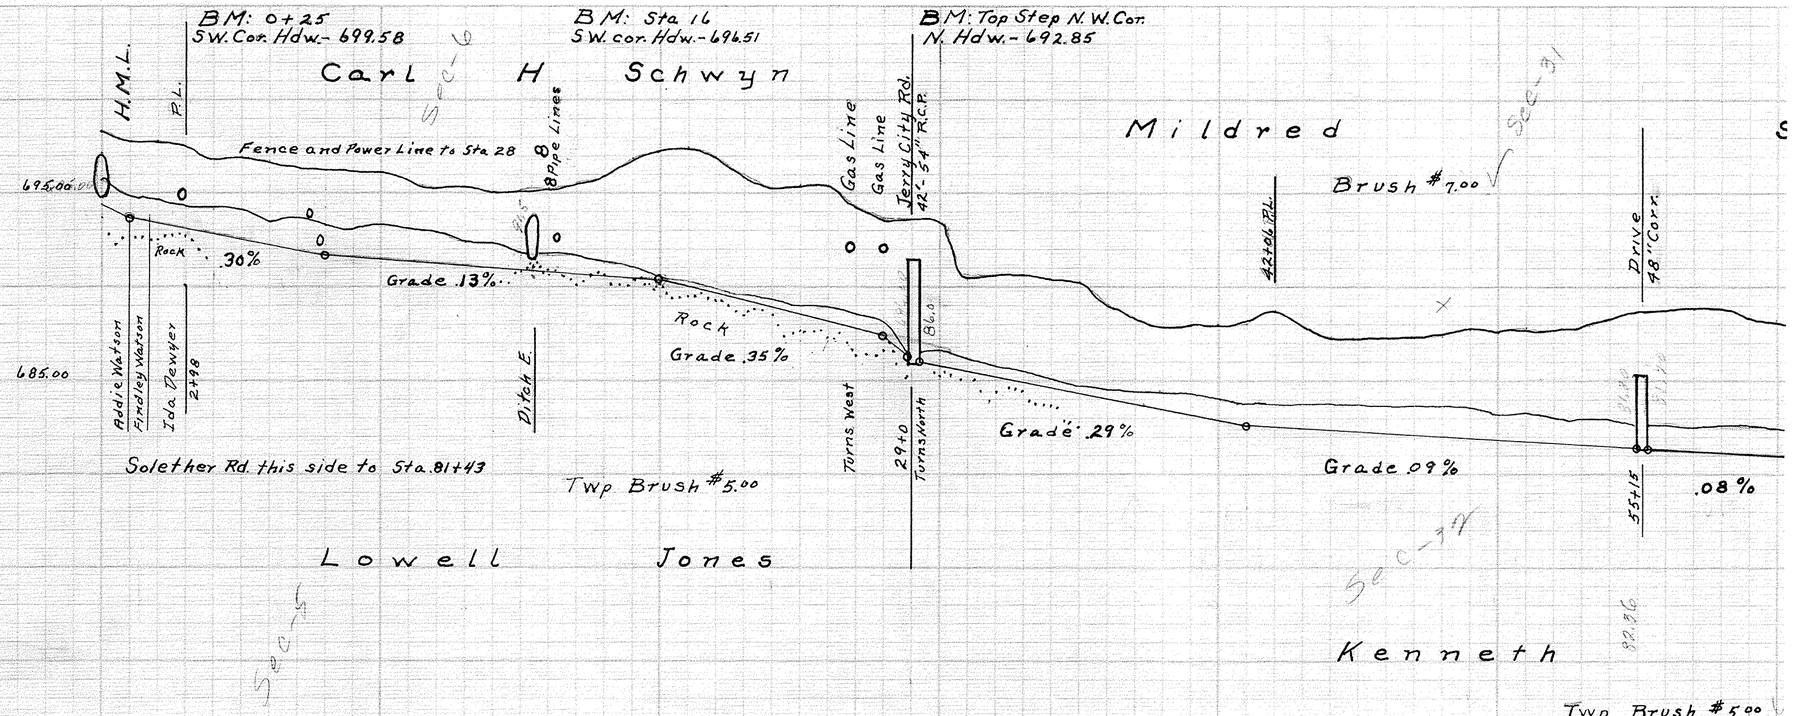

Station	Elevation	Grade	Cut	Cu. Yd.	Cu. Yd. Rock
0	698.35	694.50	3.85		
1	697.84	693.90	3.94	70	
2	697.79	693.60	4.19		
3	697.57	693.30	4.27	74	
4	696.84	693.00	3.84		
5	694.97	692.70	4.27	76	
6	694.71	692.40	4.31		
7	694.45	692.10	4.35	85	
8	694.30	691.80	4.50		
9	694.22	691.67	4.55	89	
10	694.11	691.54	4.57		
11	695.59	691.41	4.18		
12	695.29	691.28	4.01	81	
13	695.36	691.15	4.21		
14	695.02	691.02	4.00	67	
15	695.16	690.89	4.27		1
16	695.23	690.76	4.47	52	3
17	695.61	690.63	4.98		1
18	695.87	690.50	5.37	60	3
19	696.91	690.37	6.54		
20	697.20	690.24	6.96	67	2
21	697.51	689.89	7.62		
22	696.92	689.54	7.38	41	
23	695.81	689.19	6.62		
24	695.19	688.84	6.35	49	
25	695.45	688.49	6.96		
26	695.36	688.14	7.22	67	
27	694.22	687.79	6.43		
28	693.65	687.44	6.21	50	
29	693.28	686.09	7.19		
30	691.39	685.75	5.64	46	
31	690.44	685.46	4.98		
32	690.59	685.17	5.42	57	
33	690.68	684.88	5.80		
34	690.37	684.59	5.78	40	
35	690.20	684.30	5.90		
36	689.04	684.01	5.03	40	
37	688.33	683.72	4.61		
38	687.88	683.43	4.45	60	
39	687.99	683.14	4.85		
40	688.03	682.85	5.18	100	
41	688.03	682.56	5.47		
42	688.75	682.47	6.28	100	
43	687.90	682.38	5.52		
44	687.33	682.29	5.04	100	
45	687.17	682.20	4.97		
46	687.24	682.11	5.13	95	
47	687.32	682.02	5.30		
48	687.41	681.93	5.48	111	
49	687.25	681.84	5.41		
50	687.53	681.75	5.78	130	
51	687.83	681.66	6.17		
52	687.70	681.57	6.13	126	
53	687.93	681.48	6.45		
54	688.22	681.39	6.83	148	
55	688.65	681.30	7.35		
56	688.66	681.22	7.44	137	
57	688.78	681.14	7.64		
58	688.92	681.06	7.86	126	
59	688.36	680.98	7.38		
60	688.20	680.90	7.30	148	