PLAN	
SURVEYED	BY	DATE
PLOTTED		
ALIGNMENT CHECKED		
PTS. OF WAY CHECKED		
NOTE BOOK		
NO.		

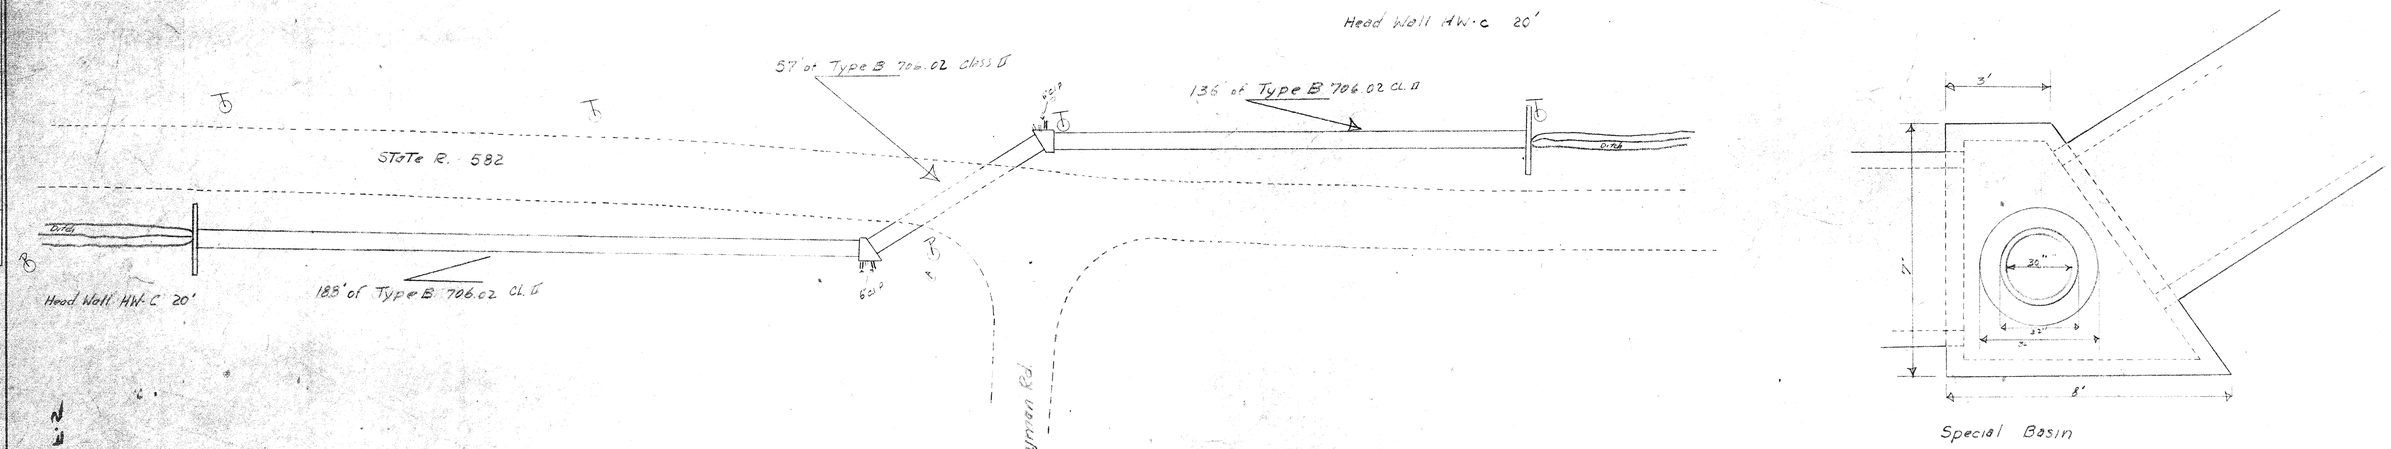

Special Basin

PROFILE	
SURVEYED	BY	DATE
PLOTTED		
GRADES CHECKED		
B.M. & NOTED		
STRUCTURE NOTATIONS CHKD.		
NOTE BOOK		
NO.		

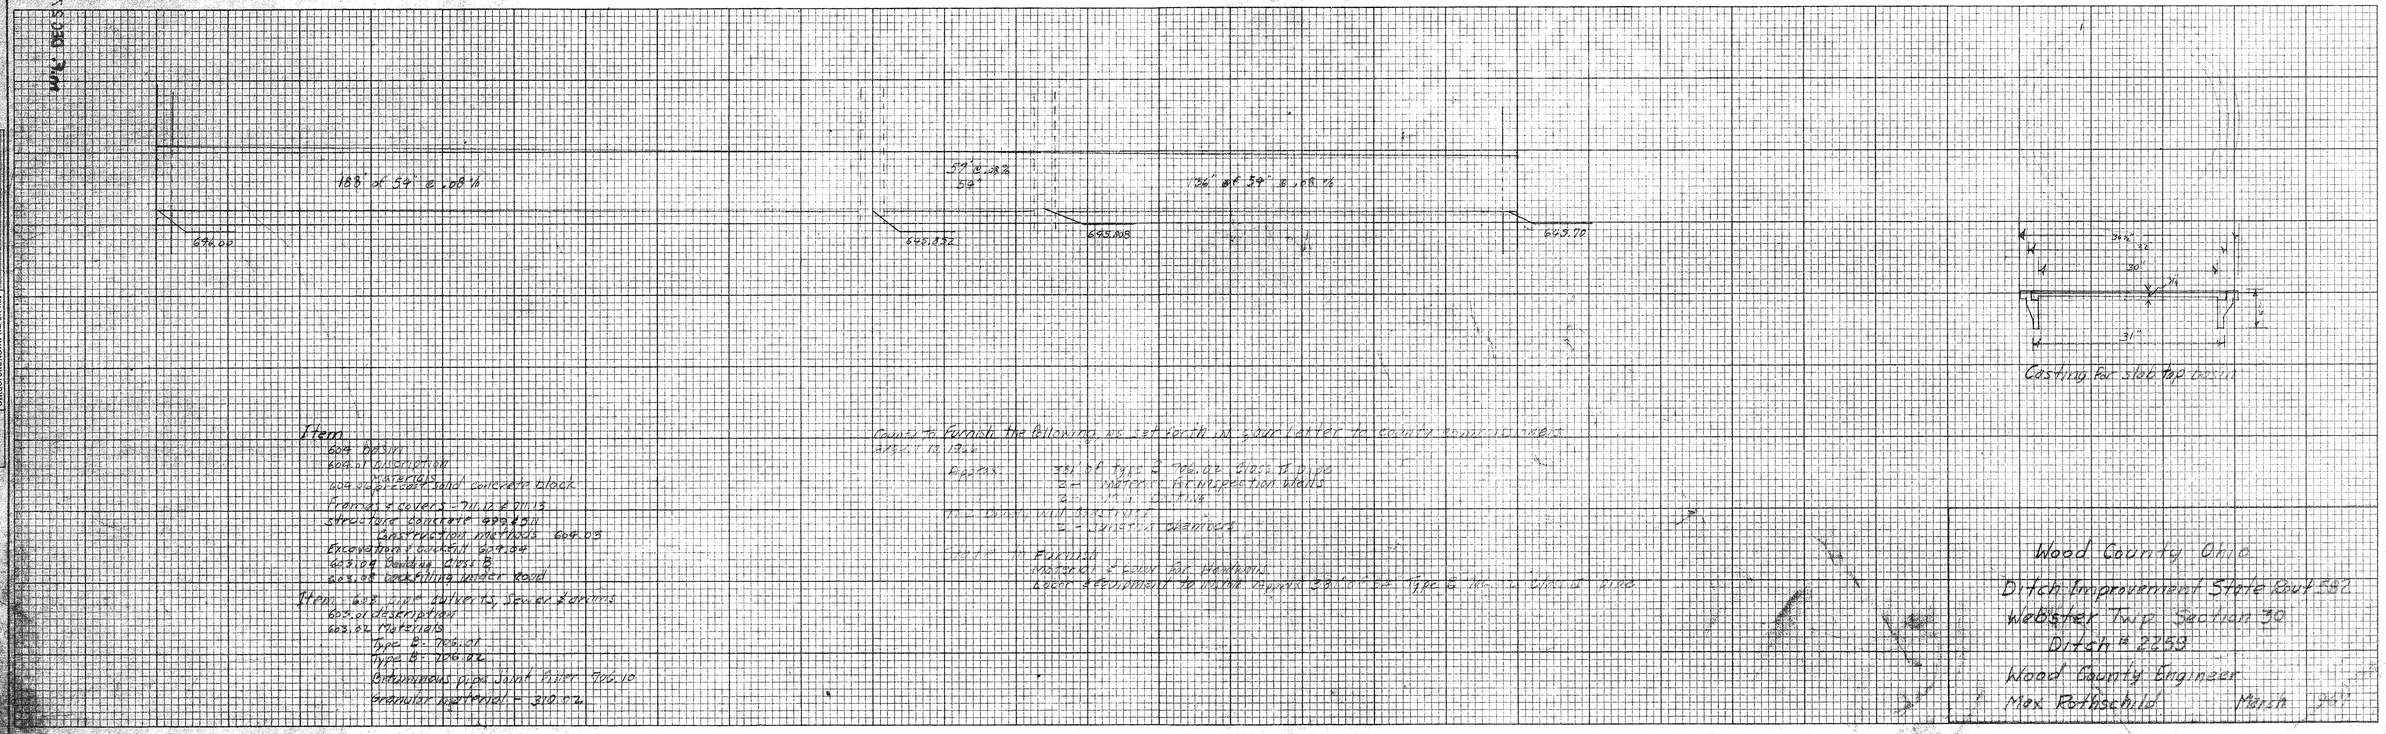

Casting for slab top basin

Item
604 Basin
604.01 Description
604.02 Materials
604.04 Precast concrete block
Frames & covers - 711.12 & 711.13
Structure concrete 499 & 501
Construction methods 604.05
Excavation & concrete 604.04
603.09 Conduit class B
603.08 Backfilling under road

Item 608 Pipe culverts, Sewers & drains
608.01 Description
608.02 Materials
Type E - 706.01
Type B - 706.02
Bituminous pipe joint filler 706.10
Granular material - 310.02

Comes to Furnish the following as set forth in your letter to county commissioners
August 10, 1966

Approx: 751 of Type B 706.02 class D pipe
2 - Inlets & Inspection walls
2 - M.H. castings
Two ditch wall headwalls
2 - Junction chambers

Note: Furnish
Notarial copy for Hearing
Local recommend to install approx 30' of 24" Type B 706.02 class D pipe

Wood County Ohio
Ditch Improvement State Rout 582
Webster Twp. Section 30
Ditch # 2259
Wood County Engineer
Max Rothschild Marsh

WRC DEC 5 1968 18 E 2

DEC 27 1968