# DALE SCHULTE DITCH No 2260

TROY & LAKE TOWNSHIPS

WOOD COUNTY OHIO

B. F. HENNING ENGINEER

BOOK No 138 1944

All brush or vines too small to cut must be sprayed with stump killer
All stumps must be sprayed the same day they are cut and must be
killed or contractor will be required to treat them again the
following season

Rock to be excavated 0.30' below ditch grade
Clean conc. bridges full width
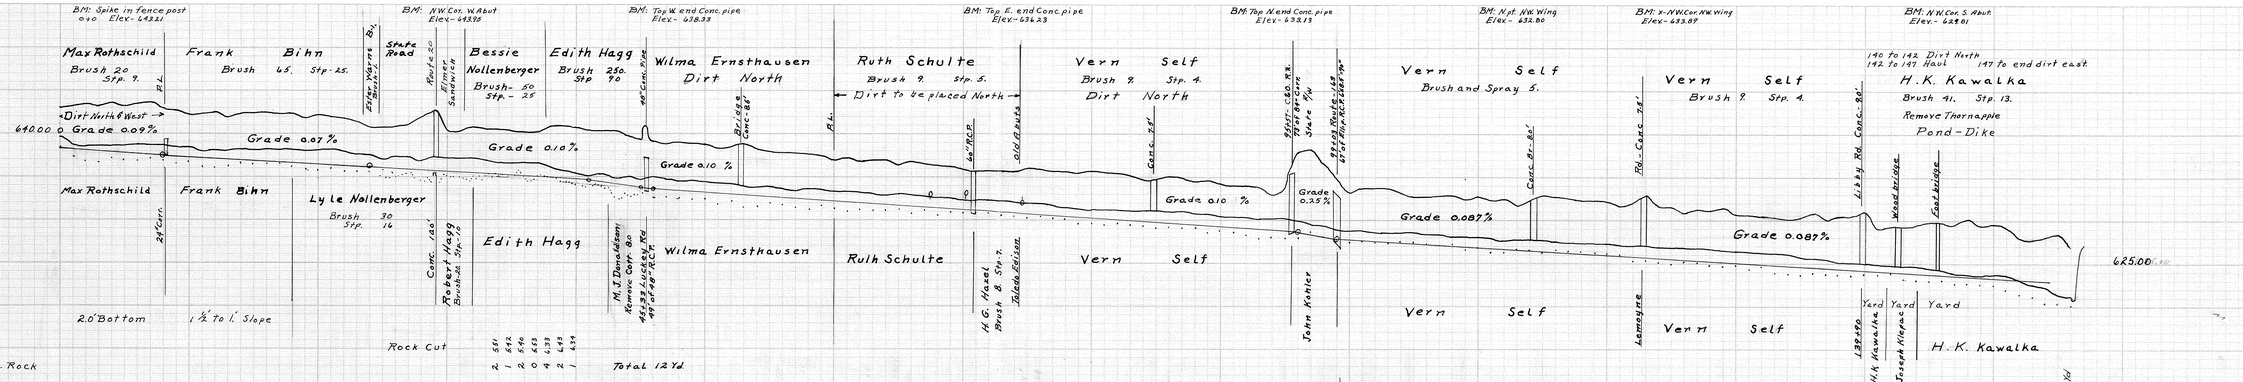
From route 20 to 31+38 dirt in ditch will
have to be moved midway in ditch but
Brush must be removed to permit driving
a truck along either side of ditch