W. E. Singer Ditch
No 2261
Branch

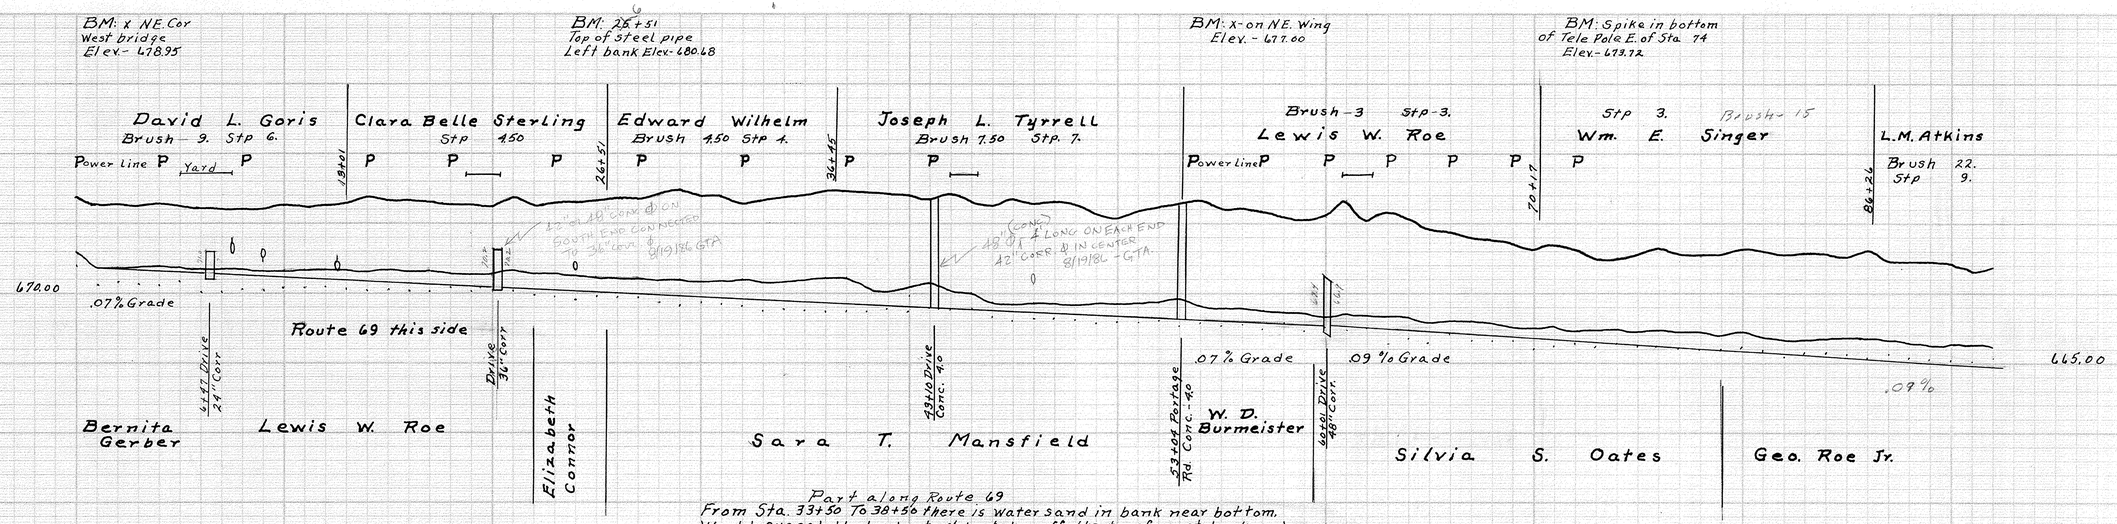

Part along Route 69
From Sta. 33+50 To 38+50 there is water sand in bank near bottom.
Would sugest that about 4' be taken off the top of west bank and leveled about 100' west of ditch and a bank slope of 2½ to 1 be used and this dirt taken back in the field and leveled.
Other than a pipe what is the answer 9-2-66

Notice This when next cleaned

561 Rod of open ditch cleaning pluss bridges and culverts

0	676.87	673.00	3.87
1	676.32	671.90	4.42
2	676.40	671.83	4.57
3	676.21	671.76	4.45
4	676.37	671.69	4.68
5	676.29	671.62	4.67
6	676.09	671.55	4.54
7	676.10	671.48	4.62
8	676.02	671.41	4.61
9	676.64	671.34	4.70
10	676.23	671.27	4.96
11	676.16	671.20	4.96
12	676.38	671.13	5.25
13	676.45	671.06	5.39
14	676.89	670.99	5.90
15	676.66	670.92	5.74
16	676.65	670.85	5.80
17	676.50	670.78	5.72
18	677.30	670.71	6.59
19	677.31	670.64	6.67
20	677.09	670.57	6.52
21	676.92	670.50	6.42
22	676.32	670.43	5.89
23	676.53	670.36	6.17
24	676.58	670.29	6.29
25	676.71	670.22	6.49
26	676.94	670.15	6.81
27	676.80	670.08	6.72
28	677.00	670.01	6.99
29	677.51	669.94	7.57
30	676.94	669.87	7.07
31	676.77	669.80	7.17
32	676.41	669.73	6.68
33	676.59	669.66	6.93
34	676.89	669.59	7.30
35	677.02	669.52	7.50
36	677.33	669.45	7.88
37	677.67	669.38	7.89
38	677.74	669.31	7.93
39	677.67	669.24	7.83
40	677.13	669.17	7.96
41	676.69	669.10	7.59
42	677.14	669.03	8.11
43	676.60	668.96	7.64
44	676.24	668.89	7.35
45	676.78	668.82	7.96
46	676.38	668.75	7.63
47	676.74	668.68	8.06
48	676.39	668.61	7.78
49	676.58	668.54	7.04
50	675.95	668.47	6.88
51	676.94	668.40	7.54
52	676.11	668.33	7.78
53	676.33	668.26	8.07
54	676.41	668.19	8.22
55	676.02	668.12	7.90
56	676.04	668.05	8.01
57	675.79	667.98	7.81
58	675.50	667.91	7.59
59	675.25	667.84	7.41
60	675.61	667.77	7.74
61	676.67	667.68	8.99
62	675.20	667.59	7.61
63	675.81	667.50	8.31
64	675.29	667.41	7.88
65	674.58	667.32	7.26
66	674.47	667.23	7.24
67	673.96	667.14	6.82
68	673.83	667.05	6.78
69	673.61	666.96	6.65
70	673.14	666.87	6.27
71	673.46	666.78	6.68
72	673.22	666.69	6.53
73	672.98	666.60	5.88
74	672.72	666.51	6.21
75	672.81	666.42	6.39
76	673.26	666.33	6.93
77	672.79	666.24	6.55
78	672.73	666.15	6.58
79	672.71	666.06	6.71
80	673.13	665.97	7.16
81	672.88	665.88	7.10
82	672.76	665.79	6.97
83	672.88	665.70	7.18
84	672.81	665.61	7.20
85	672.56	665.52	7.04
86	673.07	665.43	7.64
87	672.24	665.34	6.92
88	672.91	665.25	7.66
89	672.25	665.16	7.09
90	672.14	665.07	7.07
91	671.50	664.98	6.52
92+66	671.90	664.83	