T. A. HARTMAN DITCH No. 2263

Middleton Twp. Wood County Ohio

B. F. Henning — Engineer

Ditch Book - 136 — 1966

All fences on south bank must be removed

Remove bridge at station 29+42 and 48+29

Bank to be sloped as shown on cross sections and the excavation placed north of road.

All trash in excavated material must be removed and disposed of by the contractor

Bottom 2.0'-Slope 1½ to 1.

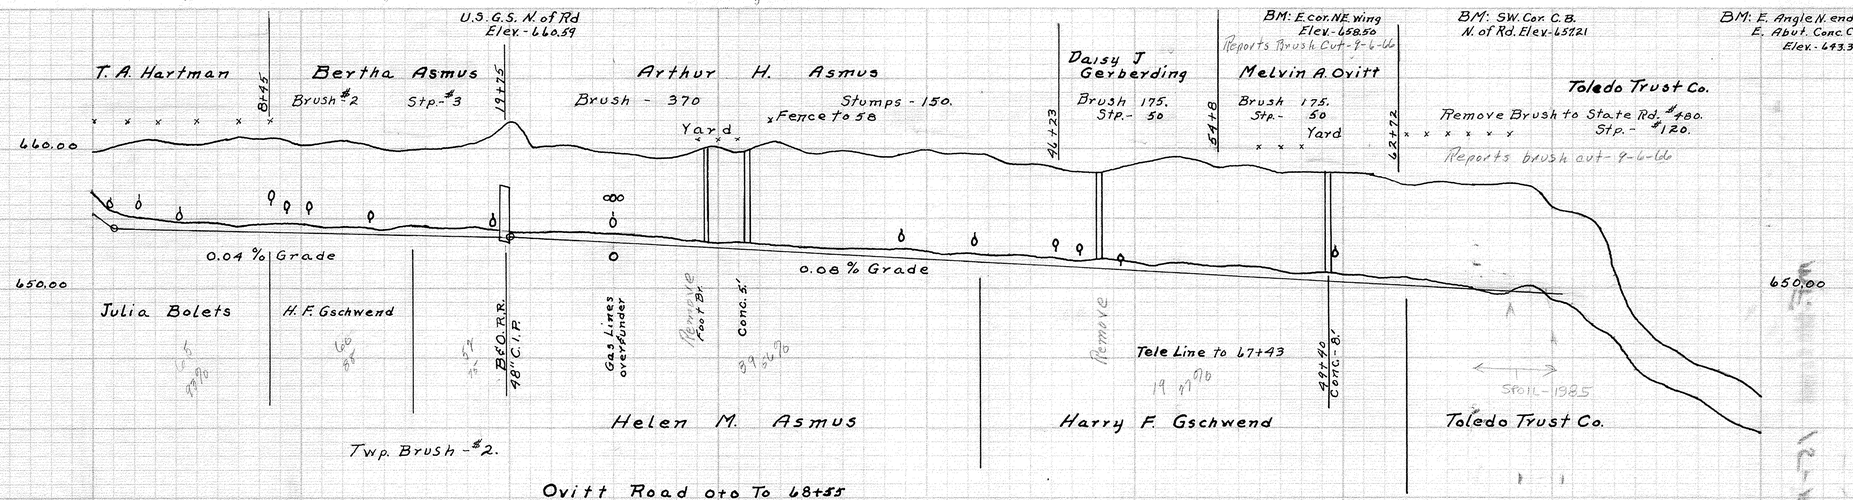

All stumps small brush or wood groth must be killed, if not killed the contractor will be required to spray again the following season

Station	Eleve.	Grade	Cut	Cu. Yds
0	659.80	659.40	4.40	
1	660.18	659.36	5.82	
2	660.45	659.32	6.13	104
3	660.74	659.28	6.46	
4	660.44	659.24	6.20	72
5	660.34	659.20	6.14	
6	660.44	659.16	6.28	55
7	660.89	659.12	6.77	
8	660.63	659.08	6.55	41
9	660.69	659.04	6.65	
10	660.14	658.80	6.14	41
11	660.42	658.96	6.46	
12	660.60	658.92	6.58	41
13	660.39	658.88	6.51	
14	659.93	658.84	6.09	57
15	659.91	658.80	6.11	
16	660.08	658.76	6.32	57
17	660.08	658.72	6.36	
18	660.27	658.68	6.59	41
19	660.80	658.64	7.16	
20	662.03	658.60	8.43	41
21	660.16	658.52	6.64	
22	660.12	658.44	6.68	65
23	660.15	658.36	6.79	
24	659.84	658.28	6.56	46
25	659.72	658.20	6.52	
26	659.59	658.12	6.47	57
27	659.31	658.04	6.27	
28	659.48	657.96	6.52	57
29	659.70	657.88	7.02	
30	660.01	657.80	7.21	57
31	659.59	657.72	6.87	
32	660.15	657.64	7.51	48
33	660.39	657.56	7.83	
34	659.61	657.48	7.18	53
35	659.69	657.40	7.29	
36	659.82	657.32	7.50	53
37	659.64	657.24	7.40	
38	659.43	657.16	7.27	41
39	659.57	657.08	7.49	
40	659.90	657.00	7.90	65
41	659.69	656.92	7.77	
42	659.42	656.84	7.58	48
43	659.49	656.76	7.73	
44	658.74	656.68	7.06	72
45	658.90	656.60	7.30	
46	658.75	656.52	7.23	126
47	658.35	656.44	6.91	
48	658.23	656.36	6.87	130
49	658.56	656.28	7.28	
50	658.88	656.20	7.68	72
51	659.12	656.12	8.00	
52	659.30	656.04	8.26	46
53	659.02	655.96	8.06	
54	658.62	655.88	7.74	81
55	658.63	655.80	7.83	
56	658.53	655.72	7.81	100
57	658.18	655.64	7.54	
58	658.33	655.56	7.77	69
59	658.19	655.48	7.71	
60	658.15	655.40	7.75	48
61	658.07	655.32	7.75	
62	657.87	655.24	7.63	65
63	657.44	655.16	7.28	
64	657.72	655.08	7.64	60
65	657.69	655.00	7.69	
66	657.34	654.92	7.42	41
67	657.27	654.84	7.43	
68	657.61	654.76	7.85	40
69	657.32	654.68	7.54	
70	657.75	654.60	8.15	40
71	655.44			
72	654.98			
73	654.86			
74	654.79			
75	654.27			
76	654.48			
77	654.46			
78	654.11			
79	654.42			
80	654.28			

Total 2249

DEC 26 1968