ARTHUR LAUSE DITCH

№ 2270

Milton & Jackson Townships Wood Co. Ohio

B. F. Henning — Engineer

Ditch book 135 — 1966

Two foot bottom with one and onehalf to one bank slope

All brush Two feet high or over shall be cut and stumps sprayed, smaller brush may be sprayed.

A pipe culvert at 93+78 and at 112+23 shall be removed, replacing these shall be at the owners expense.

Contractor will tell owners to mark their tile.
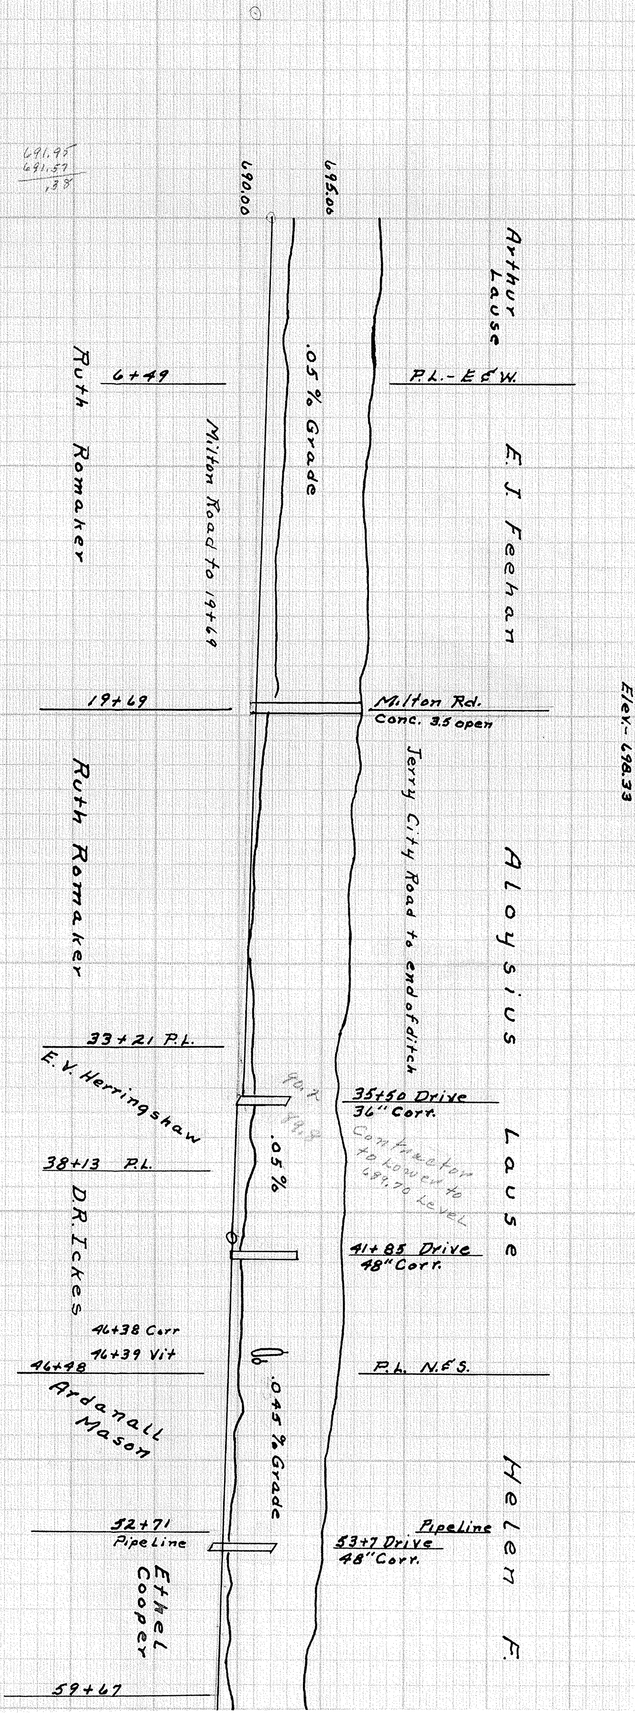
Station	Stake Elevation	Grade	Cut	Cu. Yds.	
0	698.35	691.95	6.40		691.87
1	698.51	691.90	6.61		691.82
2	698.53	691.85	6.68	119	691.78
3	698.45	691.80	6.65		691.73
4	698.01	691.75	6.26	141	691.69
5	698.06	691.70	6.36		691.64
6	698.12	691.65	6.47	139	691.60
7	698.06	691.60	6.40		691.55
8	697.75	691.55	6.20	126	691.51
9	697.85	691.50	6.35		691.46
10	697.68	691.45	6.23	130	691.42
11	697.44	691.40	6.04		691.37
12	697.56	691.35	6.21	136	691.33
13	697.66	691.30	6.36		691.28
14	697.67	691.25	6.42	111	691.24
15	697.67	691.20	6.47		691.19
16	697.76	691.15	6.61	141	691.15
17	697.88	691.10	6.78		691.10
18	697.71	691.05	6.66	156	691.06
19	697.25	691.00	6.25		691.01
20	697.54	690.95	6.59	89	690.97
21	697.05	690.90	6.15		690.92
22	697.38	690.85	6.53	57	690.88
23	697.02	690.80	6.22		690.83
24	696.71	690.75	5.96	100	690.79
25	696.87	690.70	6.17		690.74
26	696.84	690.65	6.19	104	690.70
27	696.74	690.60	6.14		690.65
28	696.60	690.55	6.05	89	690.61
29	696.78	690.50	6.28		690.56
30	696.70	690.45	6.25	89	690.52
31	696.75	690.40	6.35		690.47
32	696.52	690.35	6.17	69	690.43
33	695.13	690.30	4.83		690.38
34	695.84	690.25	5.59	57	690.34
35	696.06	690.20	5.86		690.29
36	696.02	689.95	6.07	83	
37	696.30	689.90	6.40		
38	696.58	689.85	6.73	98	
39	696.53	689.80	6.73		
40	696.53	689.75	6.78	92	
41	696.22	689.70	6.52		
42	696.32	689.65	6.67	92	
43	696.42	689.61	6.81		
44	696.40	689.56	6.84	65	
45	696.27	689.52	6.75		
46	696.20	689.47	6.73	83	
47	696.06	689.43	6.63		
48	695.87	689.38	6.49	81	
49	695.66	689.34	6.32		
50	695.26	689.29	5.97	40	
51	695.19	689.25	5.94		
52	695.46	689.20	6.26	40	
53	695.10	689.16	5.94		
54	695.16	689.11	6.05	40	
55	694.85	689.07	5.78		
56	694.84	689.02	5.82	40	
57	694.78	688.98	5.80		
58	694.14	688.93	5.21	40	
59	694.05	688.89	5.16		
60	694.09	688.84	5.25	40