RALPH OATES DITCH
No 2273
Milton and Weston Townships
Wood Co. Ohio
Max L. Rothschild Engineer
Ditch Book #141

Sta. 14+32 Middleworth Rd. The contractor will remove and dispose of this bridge and install a 24 inch conc. pipe through the road.

Sta. 99+19 Portage Rd. The contractor will remove and dispose of this bridge and install a 24 inch conc. pipe through the road. The county will furnish the pipe for both culverts and the contractor will furnish the labor and material, other than the pipe.

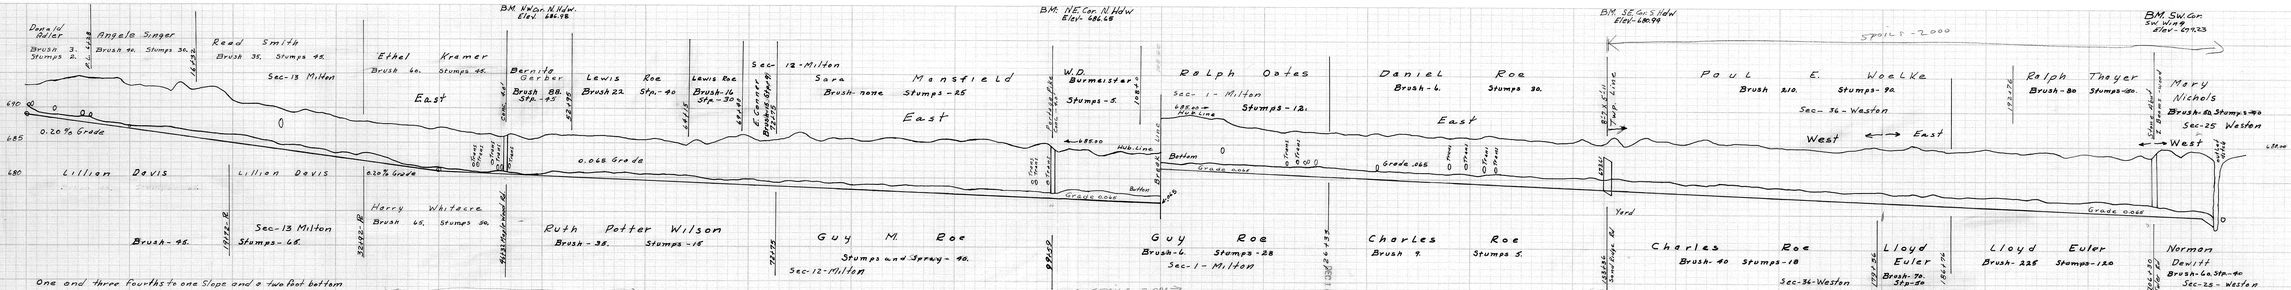

M. F. 6-6-20

Compiled 1/22/20