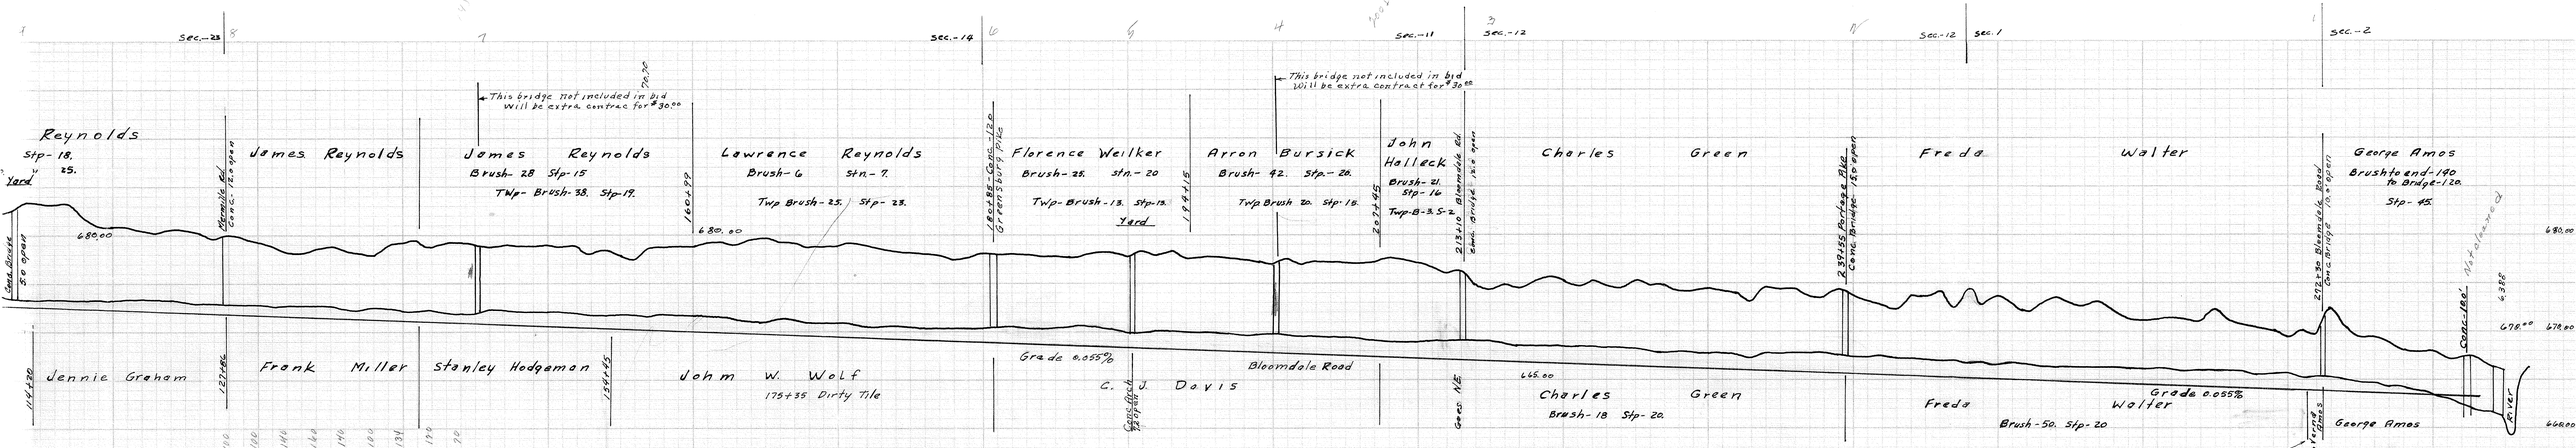
Sec.-23
Sec.-14
Sec.-11
Sec.-12
Sec.-12
Sec.1
Sec.-2
Reynolds
Stp-18.
25.
Yard
James Reynolds
James Reynolds
Brush-28 Stp-15
Twp-Brush-38. Stp-19.
This bridge not included in bid
Will be extra contract for $30.00
Lawrence Reynolds
Brush-6 Stn.-7.
Twp Brush-25. Stp-23.
Florence Weilker
Brush-25. Stn.-20
Twp-Brush-13. Stp-13.
Yard
Arron Bursick
Brush-42. Stp.-20.
Twp Brush 20. Stp-18.
This bridge not included in bid
Will be extra contract for $30.00
John Hallock
Brush-21. Stp-16
Twp-B-3.5-2
Charles Green
Freda Walter
George Amos
Brushto end-190
to Bridge-120.
Stp-45.
Bloomdale Rd.
Conc. 18.0 open
Conc. Bridge
50 open
Conc. Bridge
Conc. Bridge 18.0 open
Conc. Bridge 18.0 open
Conc. Bridge
Conc. Bridge
Conc. Bridge