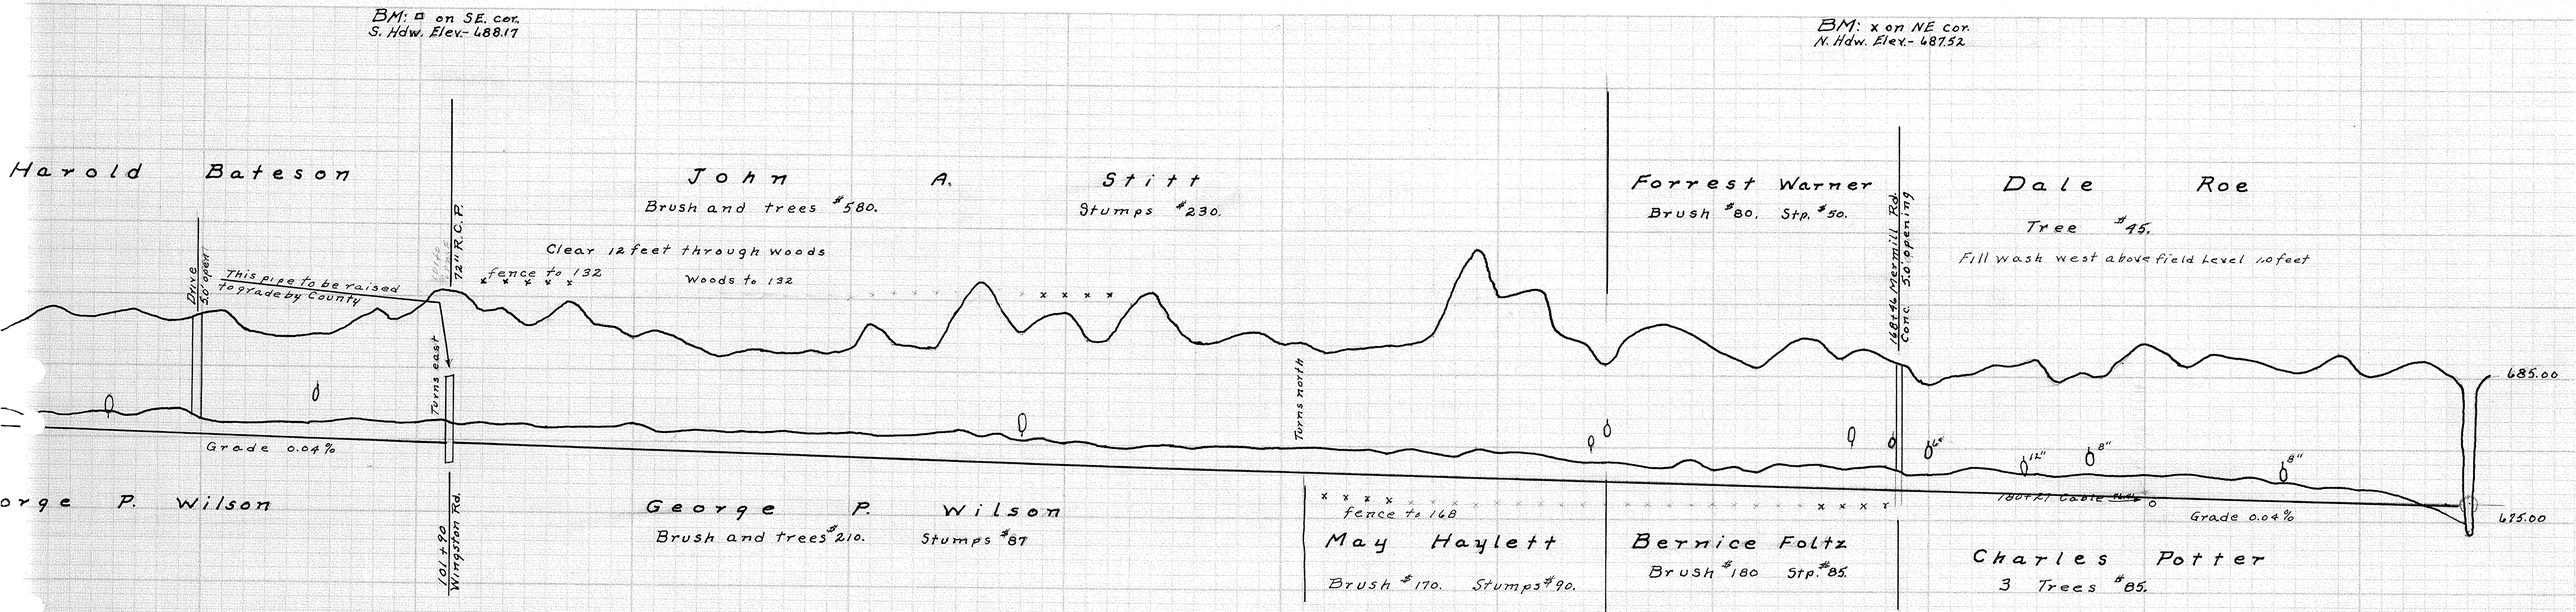
BM: □ on SE. cor.
S. Hdw. Elev.- 688.17
BM: x on NE cor.
N. Hdw. Elev.- 687.52
Harold Bateson
Drive 50' open
This pipe to be raised to grade by County
72" R.C.P.
Turns east
Grade 0.04%
George P. Wilson
101 + 90 Wingston Rd.
John A. Stitt
Brush and trees #580.
Clear 12 feet through woods
fence to 132
Woods to 132
Stumps #230.
George P. Wilson
Brush and trees #210.
Stumps #87
Turns north
fence to 168
May Haylett
Brush #170. Stumps #90.
Forrest Warner
Brush #80. Stp. #50.
Bernice Foltz
Brush #180 Stp. #85.
168+46 Mermill Rd.
Conc. 5.0' opening
Dale Roe
Tree #45.
Fill wash west above field level 1.0 feet
180+21 Cable
Charles Potter
3 Trees #85.
Grade 0.04%
685.00
675.00

| | | |