FOSTER STRETCHBERRY DITCH № 2297

Weston and Grand Rapids Twp.
Wood County Ohio

Max L. Rothschild – Engineer

Ditch Book 143 1948

The contractor shall use care at transit pipe and shall replace any broken. None are broken now.
Two foot bottom and Two to One bank slope
Sta.- 22+50 to 49 Spoil to go West

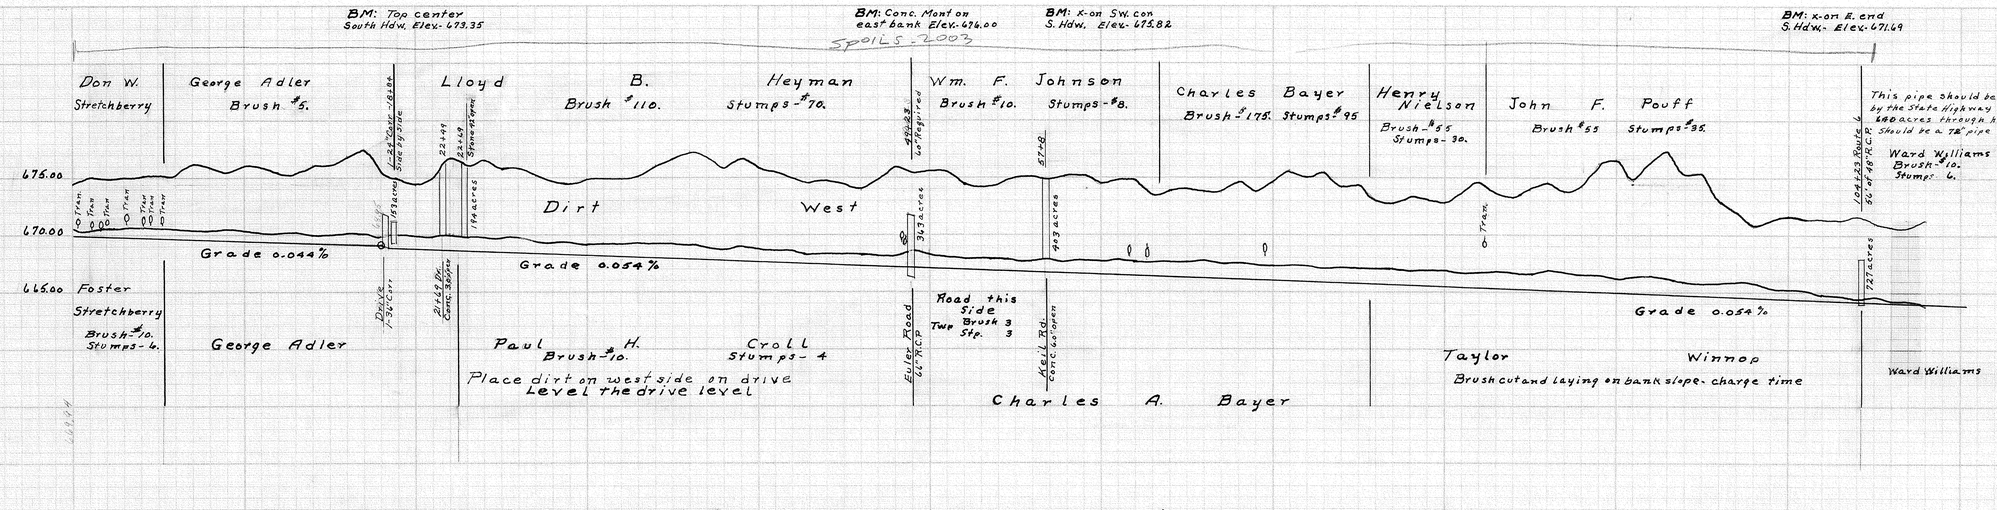

Station	Stake Elevation	Grade	Cut	Cu. Yds.
0	674.35	669.94	4.41	
1	674.61	669.84	4.12	
2	674.78	669.81	4.93	46
3	675.03	669.80	5.23	
4	675.13	669.76	5.37	52
5	675.16	669.72	5.44	
6	675.05	669.67	5.38	57
7	674.33	669.63	4.70	
8	673.74	669.58	4.16	44
9	673.44	669.54	3.90	
10	673.00	669.50	3.50	72
11	672.79	669.45	3.34	
12	672.49	669.41	3.09	60
13	672.34	669.36	2.98	
14	672.09	669.32	2.77	43
15	671.81	669.28	2.53	
16	671.62	669.23	2.39	117
17	671.34	669.19	2.15	
18	671.33	669.14	2.19	111
19	671.85	669.09	2.76	
20	672.37	669.04	3.33	93
21	672.90	668.99	3.91	
22	673.43	668.94	4.49	152
23	673.96	668.88	5.08	
24	674.50	668.82	5.68	204
25	675.15	668.77	6.38	
26	675.78	668.72	7.06	247
27	676.10	668.66	7.44	
28	676.72	668.61	8.11	263
29	676.98	668.56	8.42	
30	677.91	668.50	9.41	354
31	677.50	668.45	9.05	
32	677.83	668.39	9.44	324
33	678.04	668.34	9.70	
34	678.11	668.28	9.83	359
35	678.16	668.23	9.93	
36	677.32	668.18	9.14	232
37	676.89	668.12	8.77	
38	676.63	668.07	8.56	170
39	676.43	668.01	8.42	
40	676.17	667.96	8.21	170
41	675.97	667.91	8.06	
42	675.85	667.85	7.99	100
43	675.84	667.80	7.94	
44	675.83	667.74	7.99	100
45	675.87	667.69	8.18	
46	675.93	667.64	8.29	100
47	675.98	667.58	8.40	
48	675.95	667.53	8.42	122
49	675.90	667.47	8.43	
50	675.86	667.42	8.44	100
51	675.87	667.37	8.50	
52	675.85	667.31	8.54	103
53	675.76	667.26	8.50	
54	675.73	667.20	8.53	152
55	675.74	667.15	8.59	
56	675.75	667.09	8.66	100
57	675.82	667.04	8.78	
58	675.74	666.99	8.75	111
59	675.79	666.93	8.86	
60	675.88	666.88	9.01	69
61	675.80	666.83	8.97	
62	675.74	666.77	8.97	57
63	673.96	666.72	7.24	108
64	673.70	666.66	7.04	
65	673.62	666.61	7.01	
66	673.48	666.56	7.32	200
67	673.70	666.50	7.20	
68	674.57	666.45	8.12	81
69	673.70	666.39	7.31	
70	674.54	666.34	8.20	81
71	675.42	666.29	9.13	
72	675.63	666.23	9.40	146
73	675.49	666.18	9.31	
74	674.69	666.12	8.57	281
75	674.43	666.07	8.36	
76	673.01	666.02	7.00	194
77	672.86	665.96	6.90	
78	673.35	665.91	7.44	57
79	673.11	665.85	7.26	
80	672.74	665.80	6.94	52
81	673.59	665.74	7.85	
82	674.87	665.69	9.18	52
83	673.34	665.64	8.12	
84	673.20	665.58	7.62	89
85	673.85	665.53	8.32	
86	674.45	665.48	8.97	100
87	673.40	665.42	8.07	
88	674.19	665.37	8.82	100
89	674.28	665.31	8.97	
90	674.41	665.26	9.15	119
91	674.86	665.21	9.65	
92	674.25	665.15	9.10	194
93	673.38	665.10	8.28	
94	673.21	665.04	8.17	154
95	673.32	664.99	8.33	
96	673.03	664.93	8.10	122
97	672.12	664.88	7.24	
98	670.73	664.82	5.91	119
99	671.34	664.77	6.57	
100	671.60	664.72	6.88	57
101	671.34	664.67	6.67	
102	671.29	664.61	6.68	46
103	671.19	664.56	6.63	
104	671.14	664.50	6.64	46
105	670.94	664.45	6.49	
106	670.74	664.40	6.34	46
107	670.48	664.14	6.34	
108	671.35	664.09	7.26	30

Total Cu. Yds. 6147