MAURICE HATHAWAY
Ditch Improvement № 2306
Milton Township Wood Co. Ohio

Max L. Rothschild Engineer
Ditch Book 144
Drainage District № 59 Branch 59-I

Grade changed by owners at final
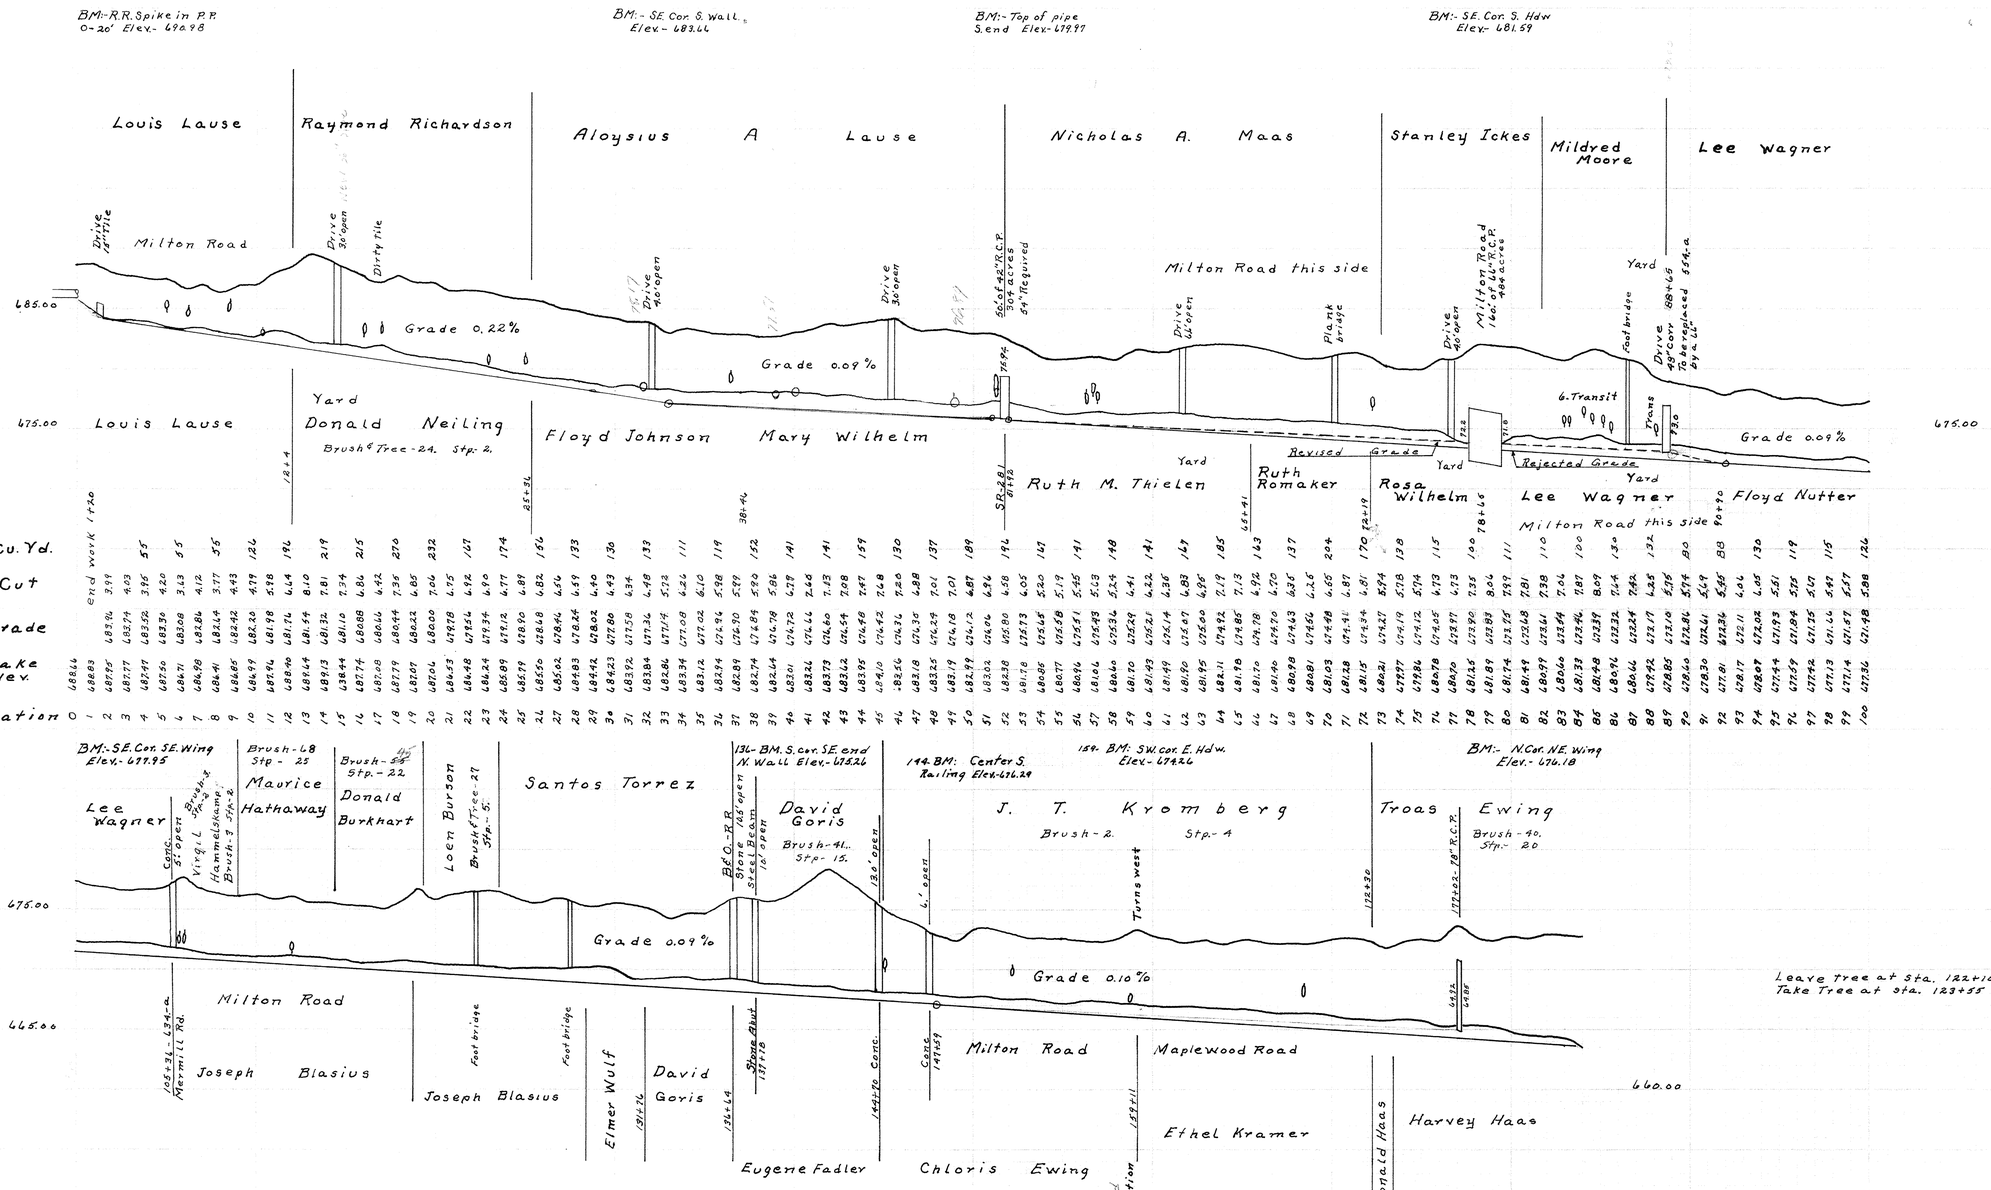
Bottom width 20 - Bank slope to be 2:1 on field side
Sta.-159 Relocate as directed by engineer