D-8
7

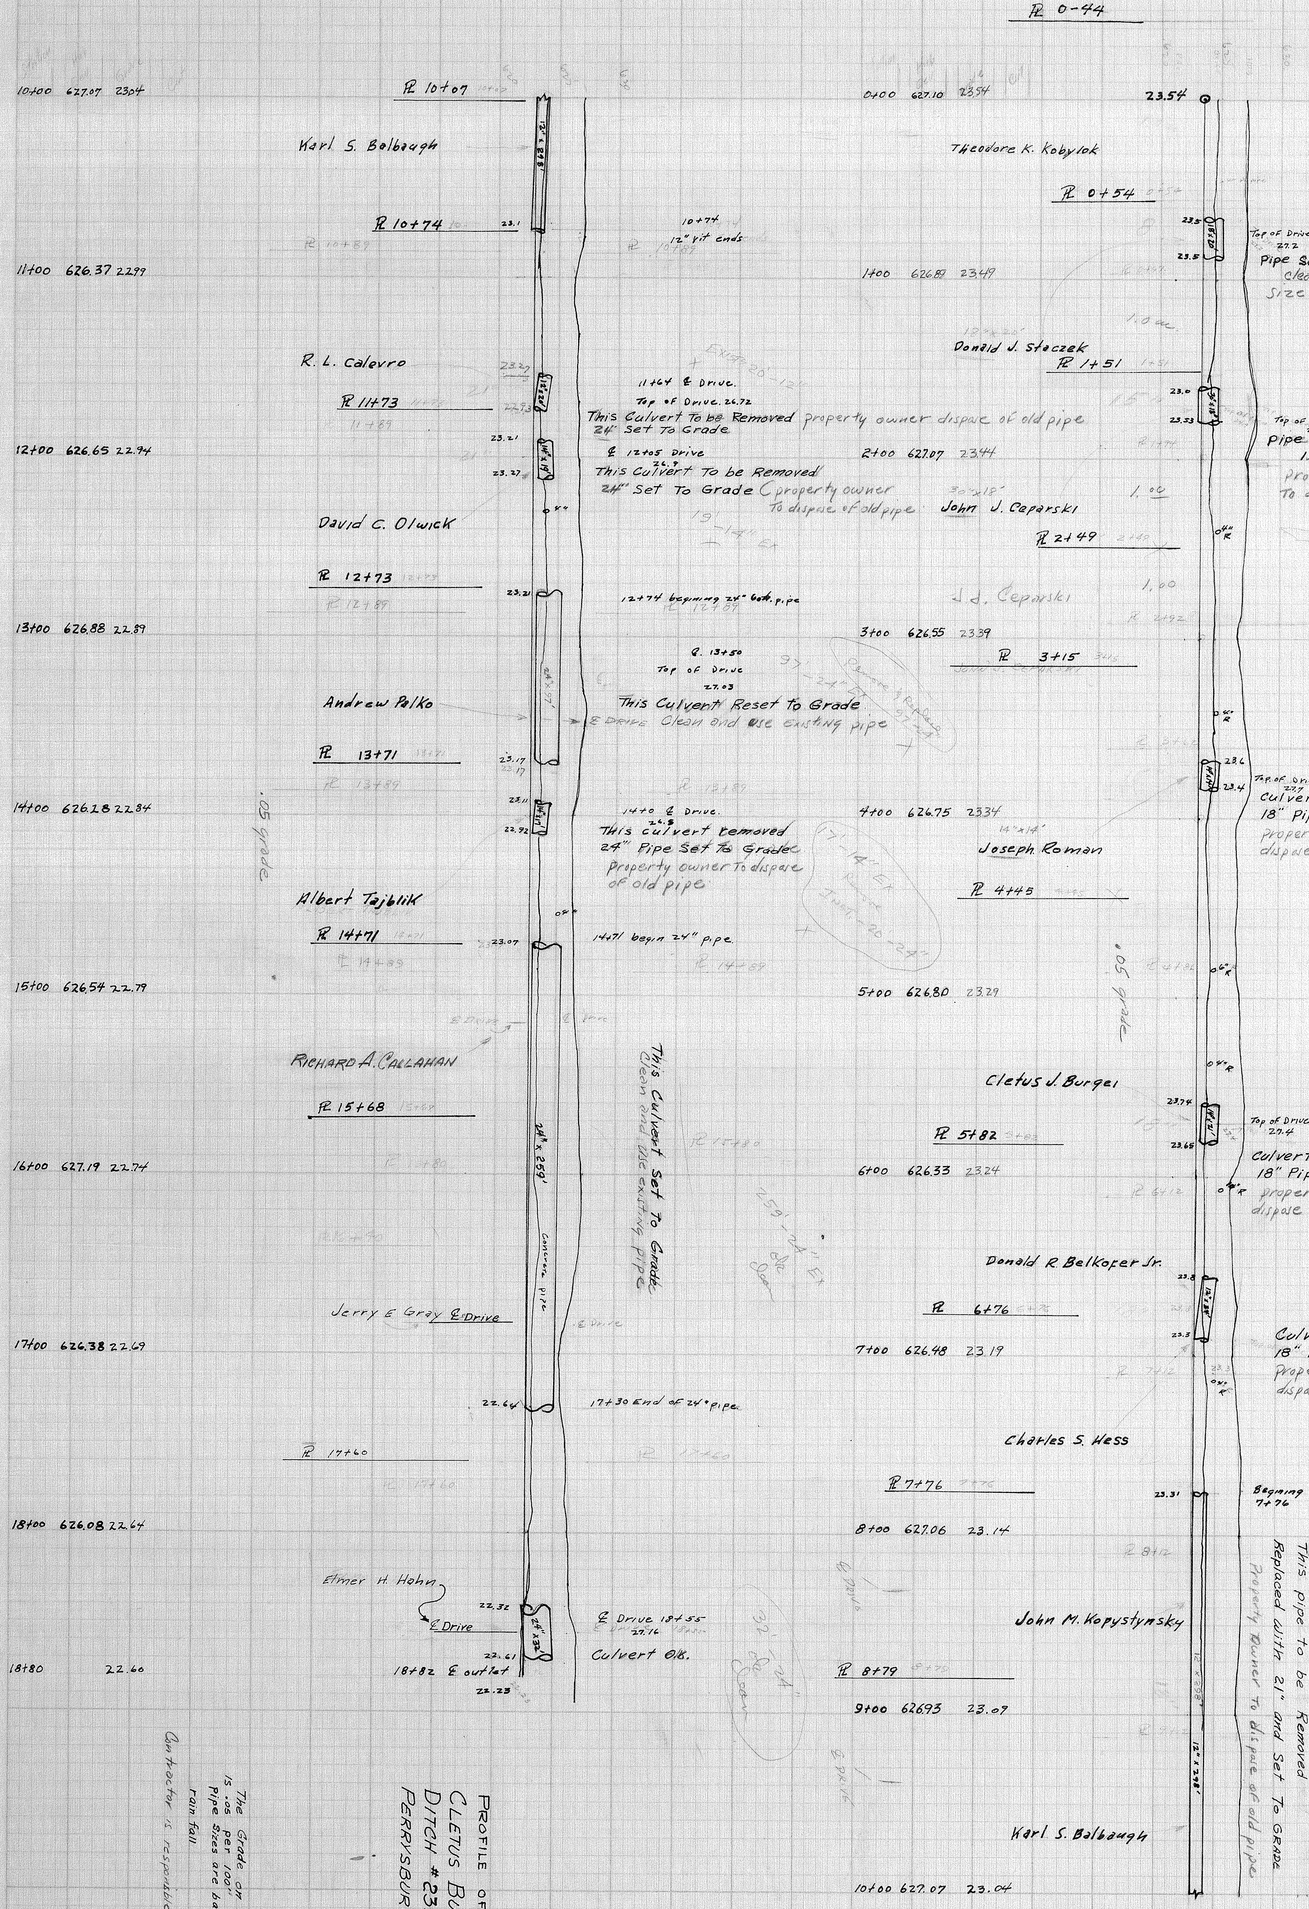

PROFILE OF
CLETUS BURGI
DITCH #2353
PERRYSBURG TWP.

The Grade on this Ditch is as per plot plan. Pipe sizes are based on 2 year rain fall

Contractor is responsible