4-9-13

SHEET #2

LYLE L. SHAFFER DITCH #2362

HUFFMAN RD. & DITCH PLAN VIEW

PORTAGE TWP.
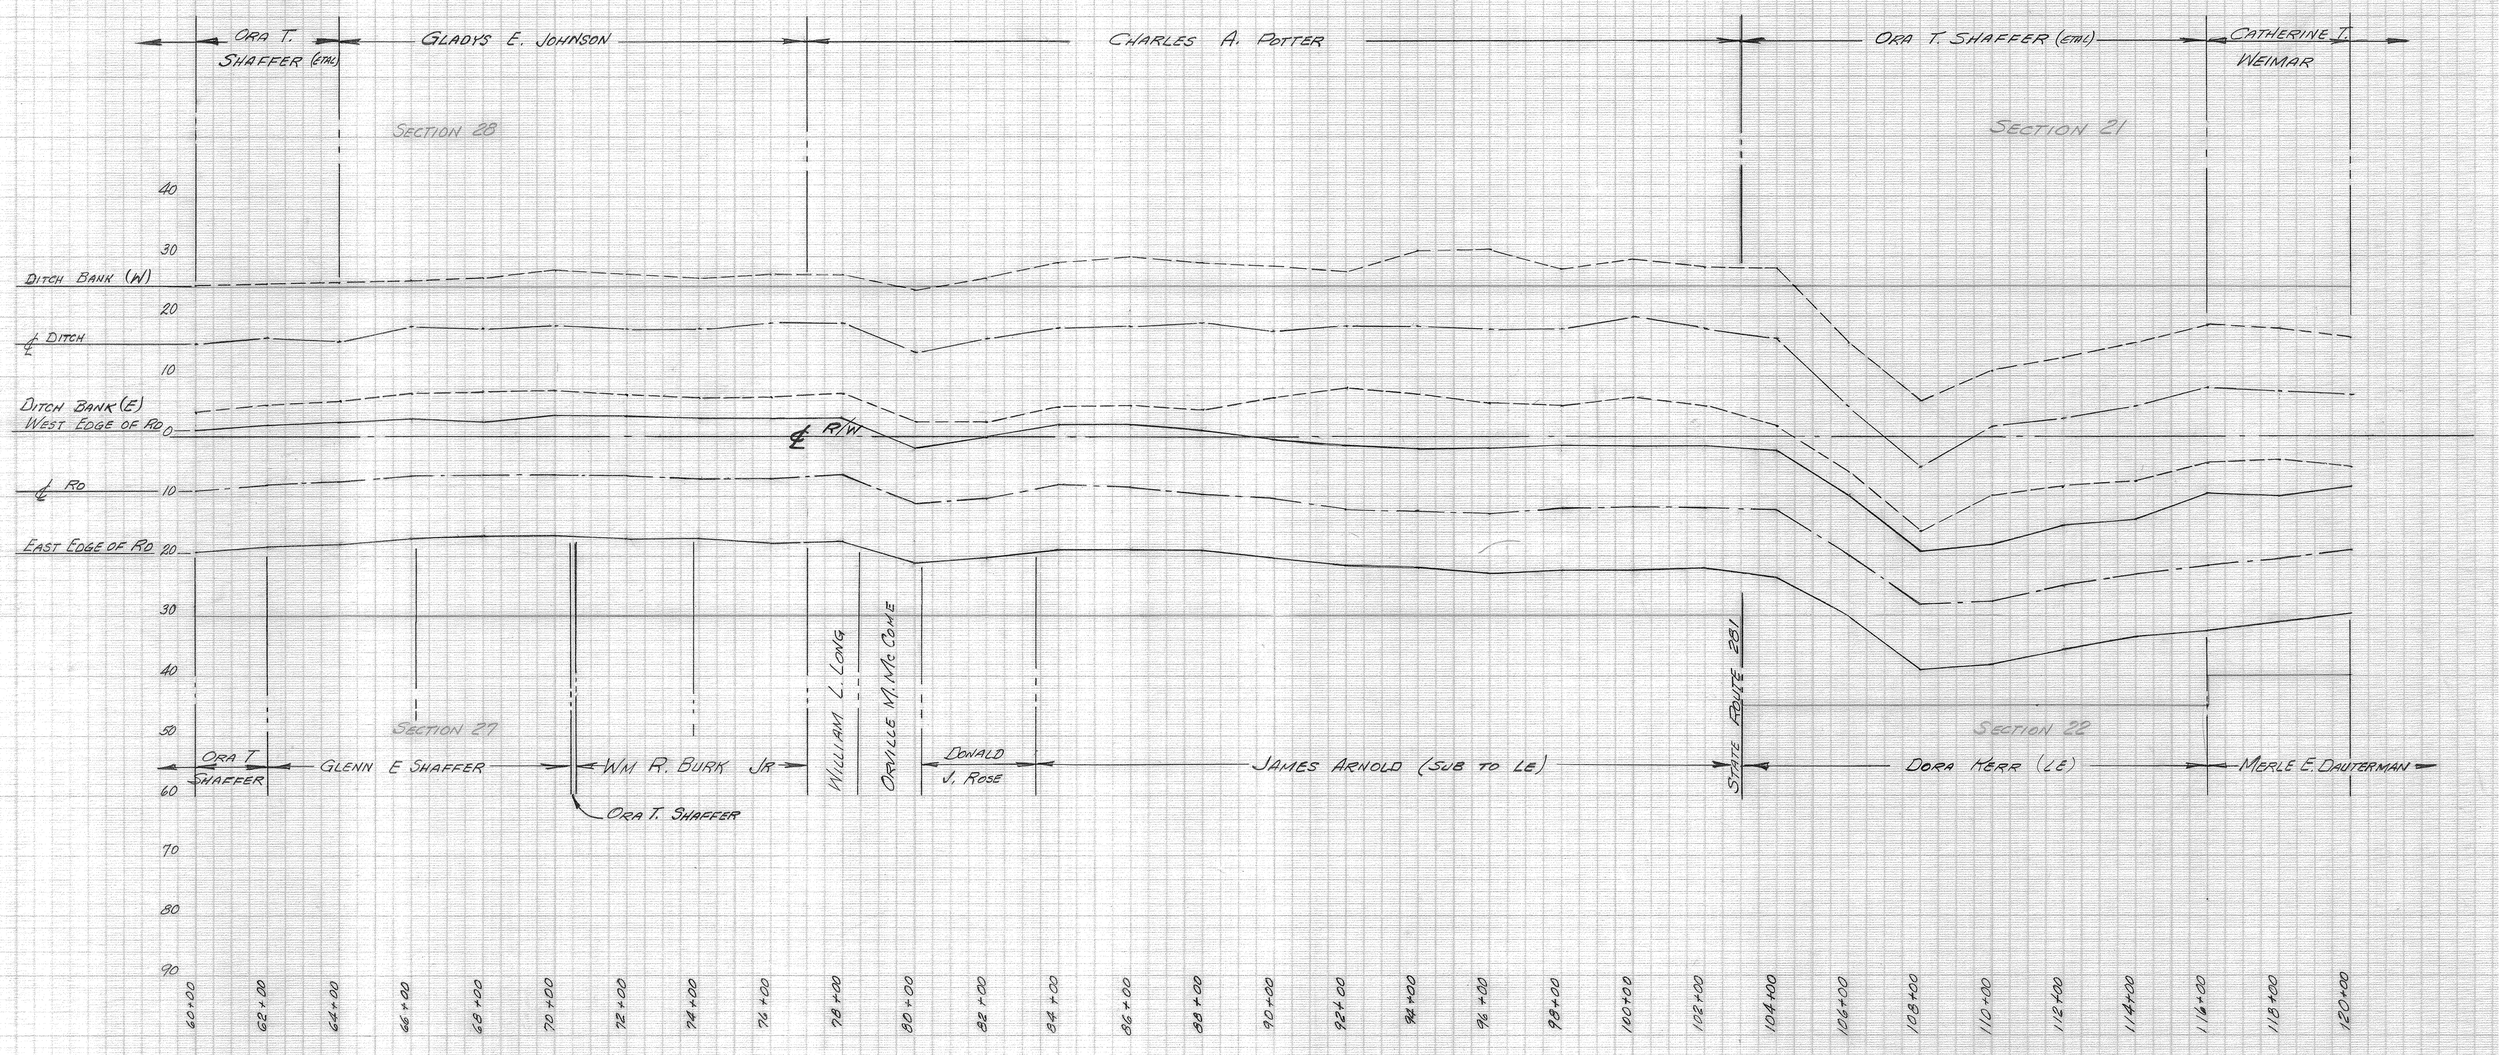
HUFFMAN RD RIGHT OF WAY