4-9-73

SHEET #3

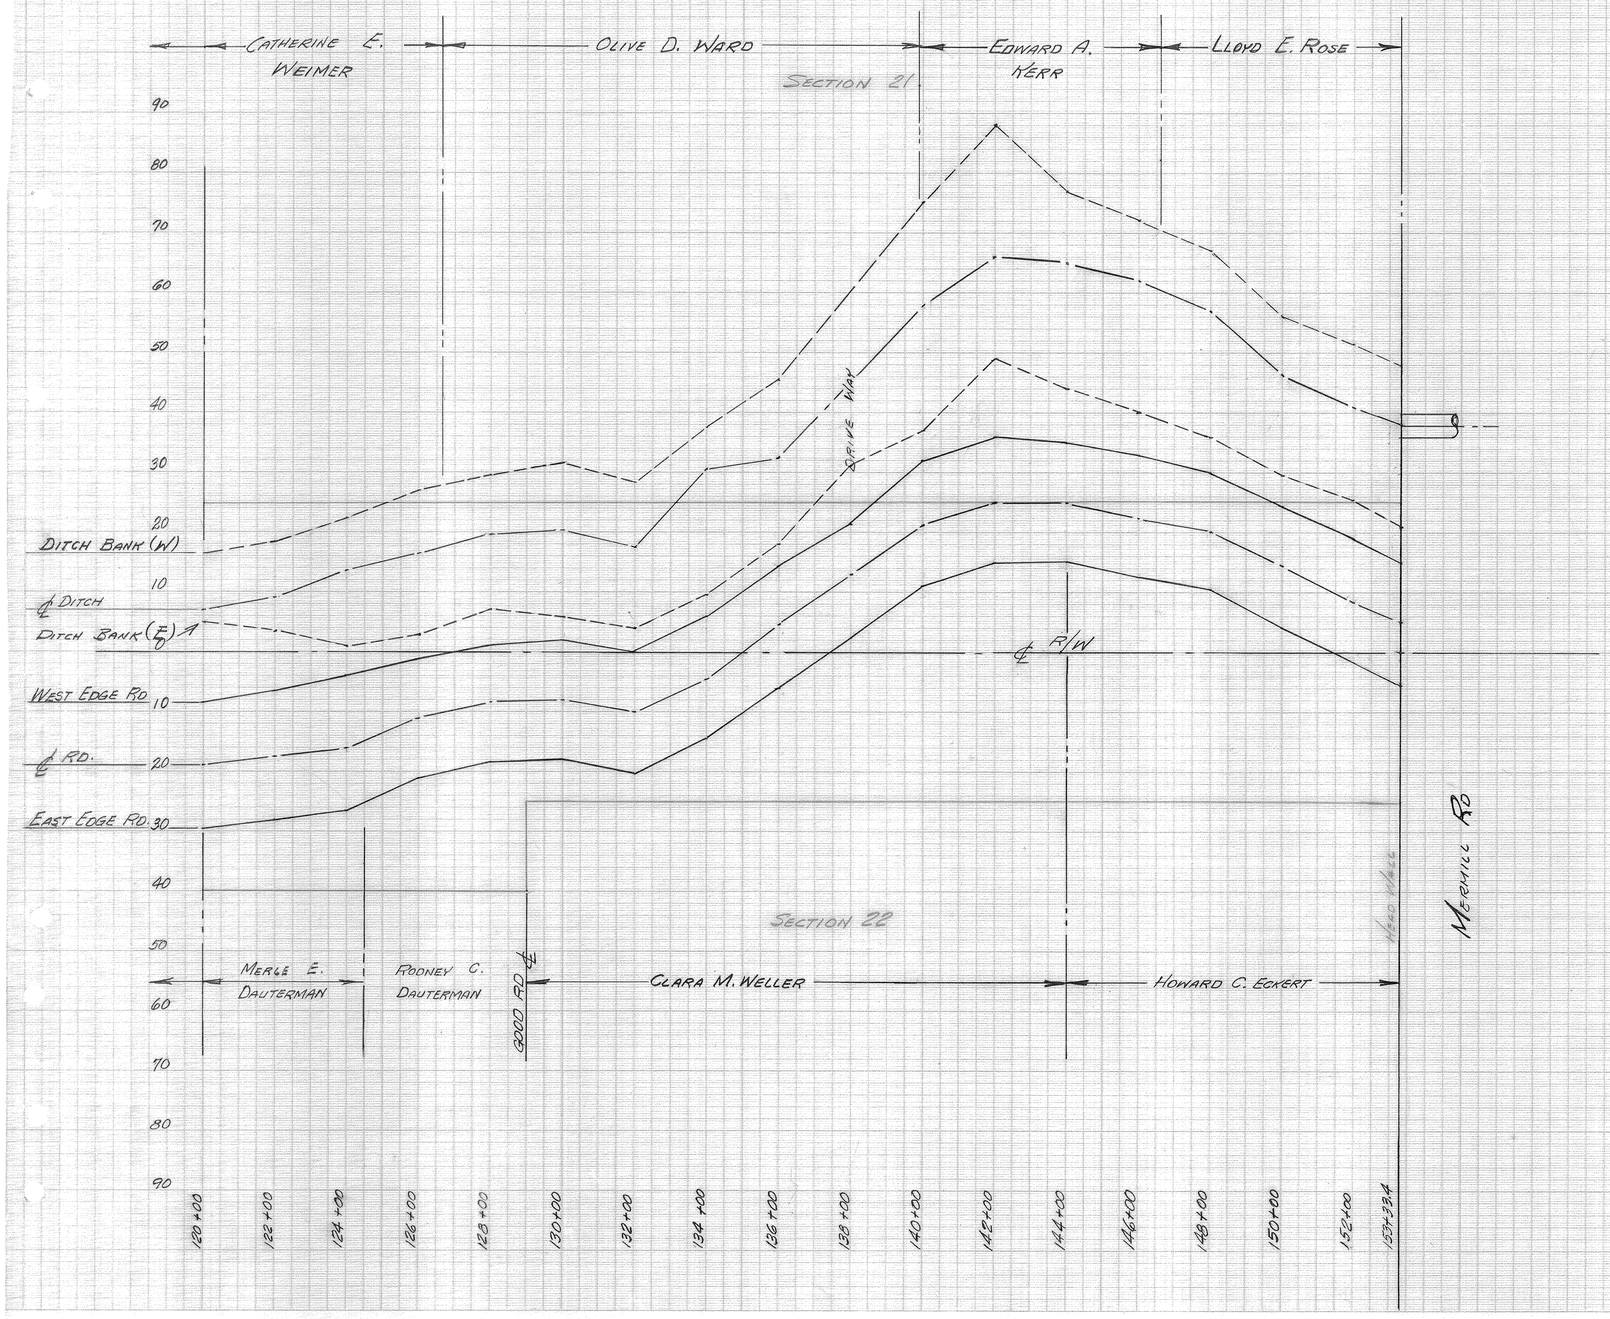

LYLE L. SHAFFER - DITCH #2362

HUFFMAN RD ℄ DITCH PLAN VIEW

PORTAGE TWP.

HUFFMAN RD RIGHT OF WAY