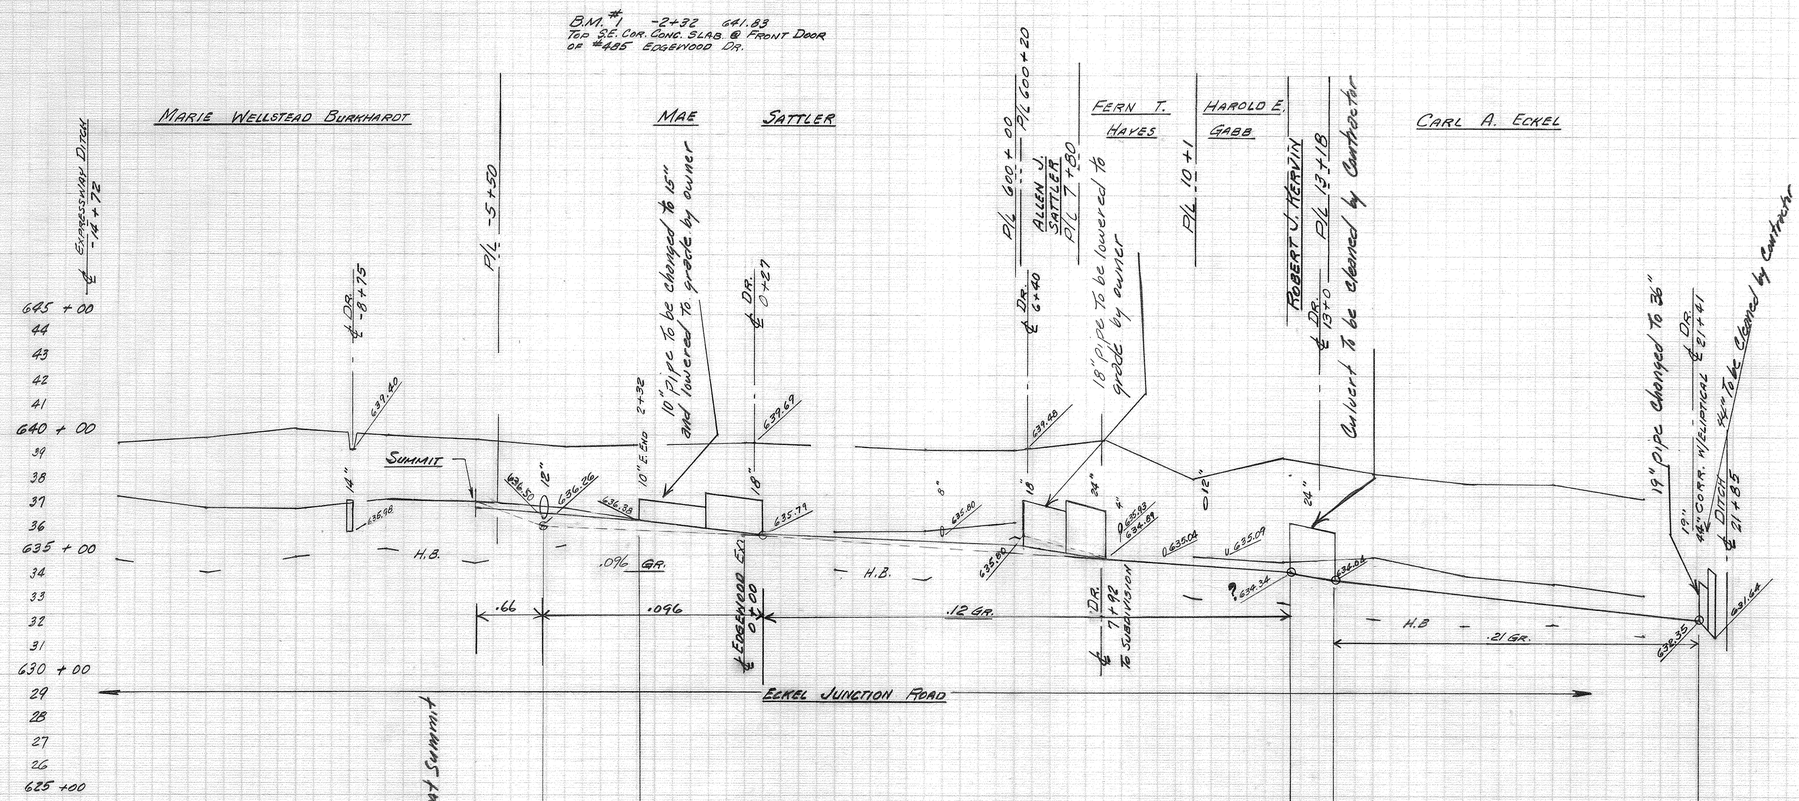

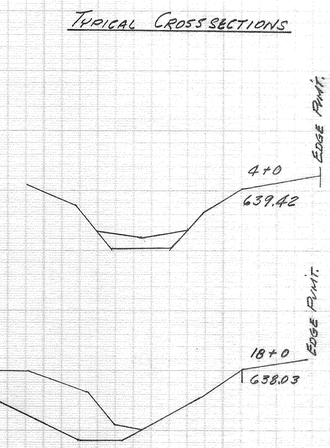

FERN T. HAYES - DITCH #2375

PERRYSBURG TOWNSHIP & CORPORATION - WOOD CO. - OHIO

MAX L. ROTHSCHILD - WOOD COUNTY ENGINEER

BOOK #147 DATE 12-7-73 DRAWN BY R. BAUMBACH

Work will start with station -6 to this should be at summit

This will be a bottom cleanout culvert to culvert

Door yards will be cleaned from the road side. The spoil will be leveled with the rest of the ditch spoil

Station	Stake Elevation	Grade	Cut
-14	639.61		
-12	639.73		
-10	640.23		
-8	639.96		
-6	639.78	637.26	2.52
-5		636.59	
-4+50		636.26	
-4	639.49	636.21	3.28
-3		636.11	
-2		636.01	
-1		635.92	
0	639.68	635.83	3.85
0+38		635.79	
1	639.72	635.71	4.01
2	639.65	635.59	4.06
3	639.60	635.47	4.13
4	639.42	635.36	4.06
5	639.53	635.22	4.31
6	639.36	635.10	4.26
7	639.17	634.97	4.20
8	638.77	634.85	3.92
9	638.07	634.73	4.34
10	638.20	634.60	3.60
11	638.72	634.48	4.24
12	638.56	634.36	4.20
		634.32	
13		634.08	
		633.94	
14	638.80	633.87	4.93
15	638.24	633.66	4.58
16	638.03	633.45	4.59
17	638.36	633.24	5.12
18	638.03	633.03	5.00
19	638.01	632.82	5.19
20	637.43	632.61	4.82
21	637.05	632.40	4.65
21+23		632.35	
21+85	637.71		