TYPICAL CROSS SECTIONS

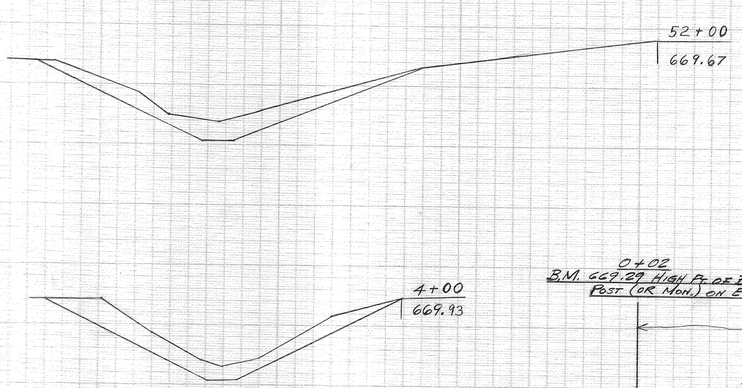

ELMIRA GREEN - #2379

WASHINGTON TOWNSHIP - WOOD COUNTY - OHIO

MAX L. ROTHSCHILD — WOOD COUNTY ENGINEER

BOOK #154 DATE 6-14-74 DRAWN BY R. BAUMBACH

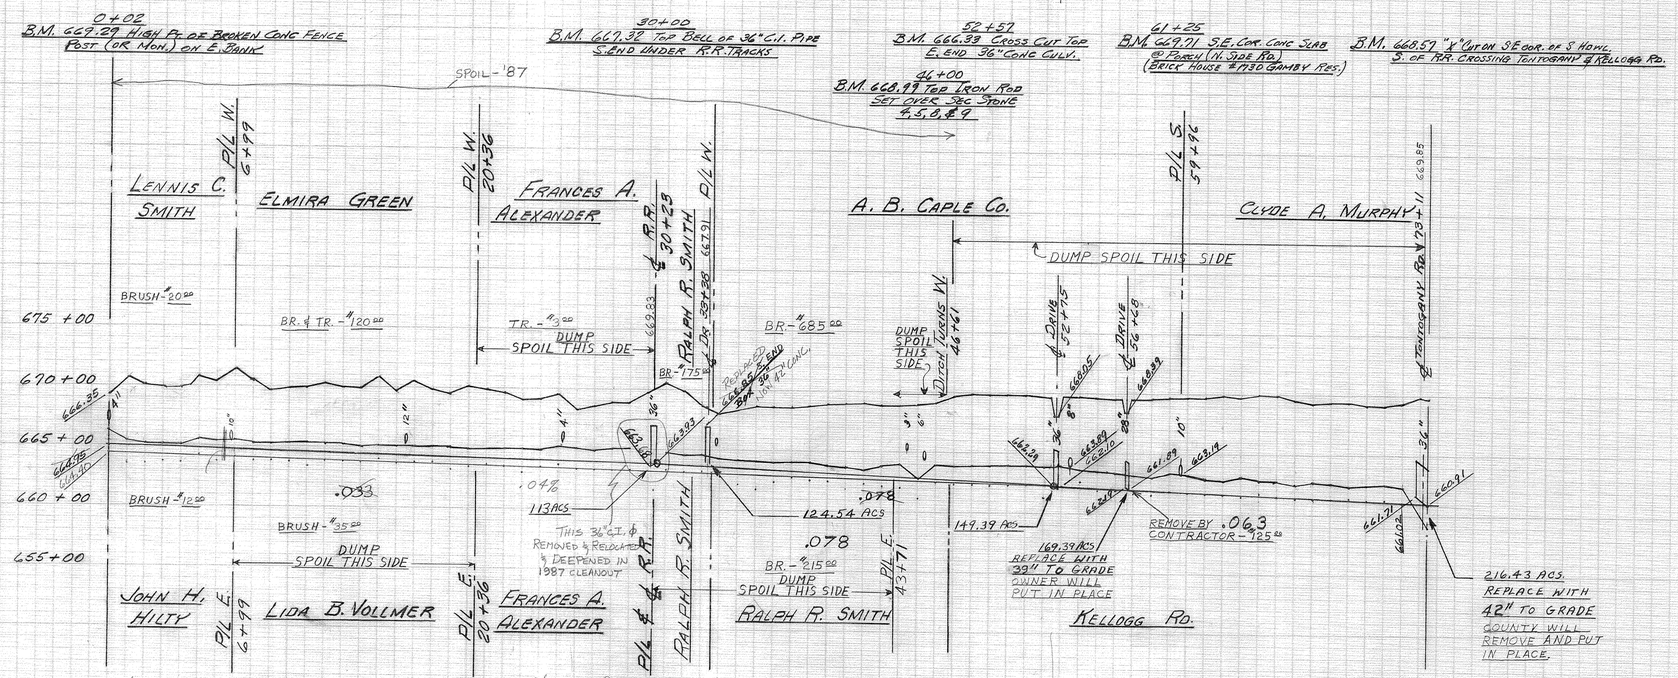

NOTE: NEW GRADE EST. BETWEEN STA. 0+00 TO STA 52+75 .04% (1987) BY: G.T.A.

NOTE: STA. 0+00 TO STA. 6+00 IS DISMISSED FROM DITCH CLEAN-OUT. TO BE FILLED IN BY LAND OWNERS. IF AN AGREEMENT CAN BE REACHED.

STATION	STAKE ELEV.	GRADE	CUT	1987 NEW GRADE
0	669.25	669.95	4.30	669.90
1	670.58	669.92	5.46	669.36
2	670.12	669.88	5.24	669.32
3	669.97	669.85	5.12	669.28
4	669.93	669.82	5.11	669.24
5	670.96	669.78	5.98	669.20
6	670.36	669.75	5.61	669.16
7	671.43	669.72	6.71	669.12
8	670.56	669.68	5.88	669.08
9	669.68	669.65	5.03	669.04
10	669.85	669.62	5.23	669.40
11	669.88	669.59	5.29	669.76
12	670.31	669.55	5.76	669.92
13	669.85	669.52	5.33	669.88
14	669.88	669.49	5.39	669.84
15	670.69	669.45	6.24	669.80
16	669.54	669.42	5.12	669.76
17	670.49	669.39	6.10	669.72
18	669.90	669.36	5.54	669.68
19	669.51	669.32	5.19	669.64
20	670.10	669.29	5.81	669.60
21	669.96	669.26	5.70	669.56
22	669.57	669.22	5.35	669.52
23	669.06	669.19	4.87	669.48
24	669.11	669.16	4.95	669.44
25	669.49	669.13	5.36	669.40
26	669.91	669.09	5.82	669.36
27	669.52	669.06	5.46	669.32
28	669.90	669.03	5.87	669.28
29	669.81	669.39	5.82	669.24
30	669.33	669.36	5.67	669.20
31	670.47	669.33	6.54	669.16
32	669.88	669.35	5.78	669.12
33	668.60	669.37	4.83	669.08
34	668.00	669.39	4.31	669.04
35	668.80	669.42	4.68	669.00
36	668.60	669.34	5.06	668.96
37	668.59	669.46	5.13	668.92
38	668.66	669.38	5.18	668.88
39	668.84	669.30	5.34	668.84
40	668.91	669.23	5.68	668.80
41	669.01	669.15	5.86	668.76
42	669.02	669.07	5.95	668.72
43	668.80	668.99	5.81	668.68
44	668.82	668.91	5.91	668.64
45	668.98	668.84	6.14	668.60
46	669.09	668.76	6.33	668.56
47	669.22	668.68	6.54	668.52
48	669.38	668.60	6.78	668.48
49	669.79	668.52	7.27	668.44
50	669.79	668.45	7.34	668.40
51	669.77	668.37	7.40	668.36
52	668.67	668.29	7.38	668.32
53	669.74	668.22	7.52	668.28
54	669.70	668.16	7.54	668.22
55	669.62	668.09	7.53	668.16
56	669.47	668.03	7.44	668.10
57	669.51	667.97	7.54	668.04
58	669.49	667.91	7.58	667.98
59	669.65	667.84	7.81	667.92
60	669.59	667.78	7.81	667.86
61	669.69	667.72	7.97	667.80
62	669.89	667.65	8.24	667.74
63	669.68	667.59	8.09	667.68
64	670.00	667.53	8.47	667.62
65	669.87	667.46	8.41	667.56
66	669.50	667.40	8.10	667.50
67	669.28	667.34	7.94	667.44
68	669.38	667.28	8.10	667.38
69	669.34	667.21	8.13	667.32
70	669.15	667.14	7.99	667.26
71	669.14	667.08	8.06	667.20
72	669.39	667.01	8.38	667.14
73	669.84	666.95	8.89	667.08
73+42	669.74			

NO WORK