# LEWIS GLANZMAN 2387

WOOD COUNTY - TROY TWP

DONALD R McNEELEY - COUNTY ENGINEER

BOOK # 144 DATE 11-4-75

SCALE : 1" = 40'

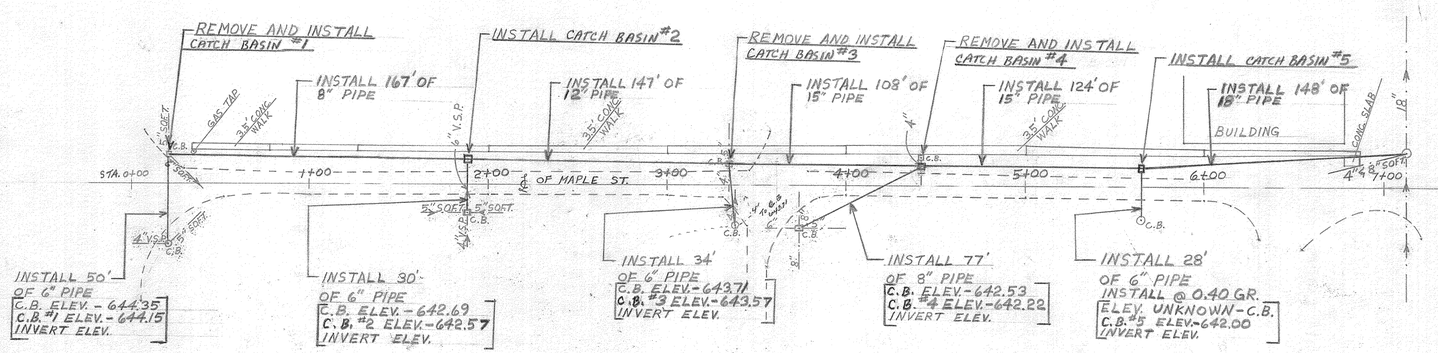


411 or 304 Stone under Road

NOTE: ALL PIPES WILL BE TYPE B CONDUIT. PVC - ASTM D-3033 (MIN.) AND PREMIUM JOINT WILL BE ACCEPTABLE UNDER WOOD COUNTY SPECIFICATIONS. CATCH BASINS WILL BE WOOD COUNTY SPECIFICATIONS #604 WITH INLET GRATES.

CALCULATIONS BASED ON MANNINGS FORMULA : $n = 0.013$, 5 YEAR STORM FREQUENCY

STONE BEDDING WILL BE CLASS B 603.04 MEETING GRADE REQUIREMENTS OF 310.02

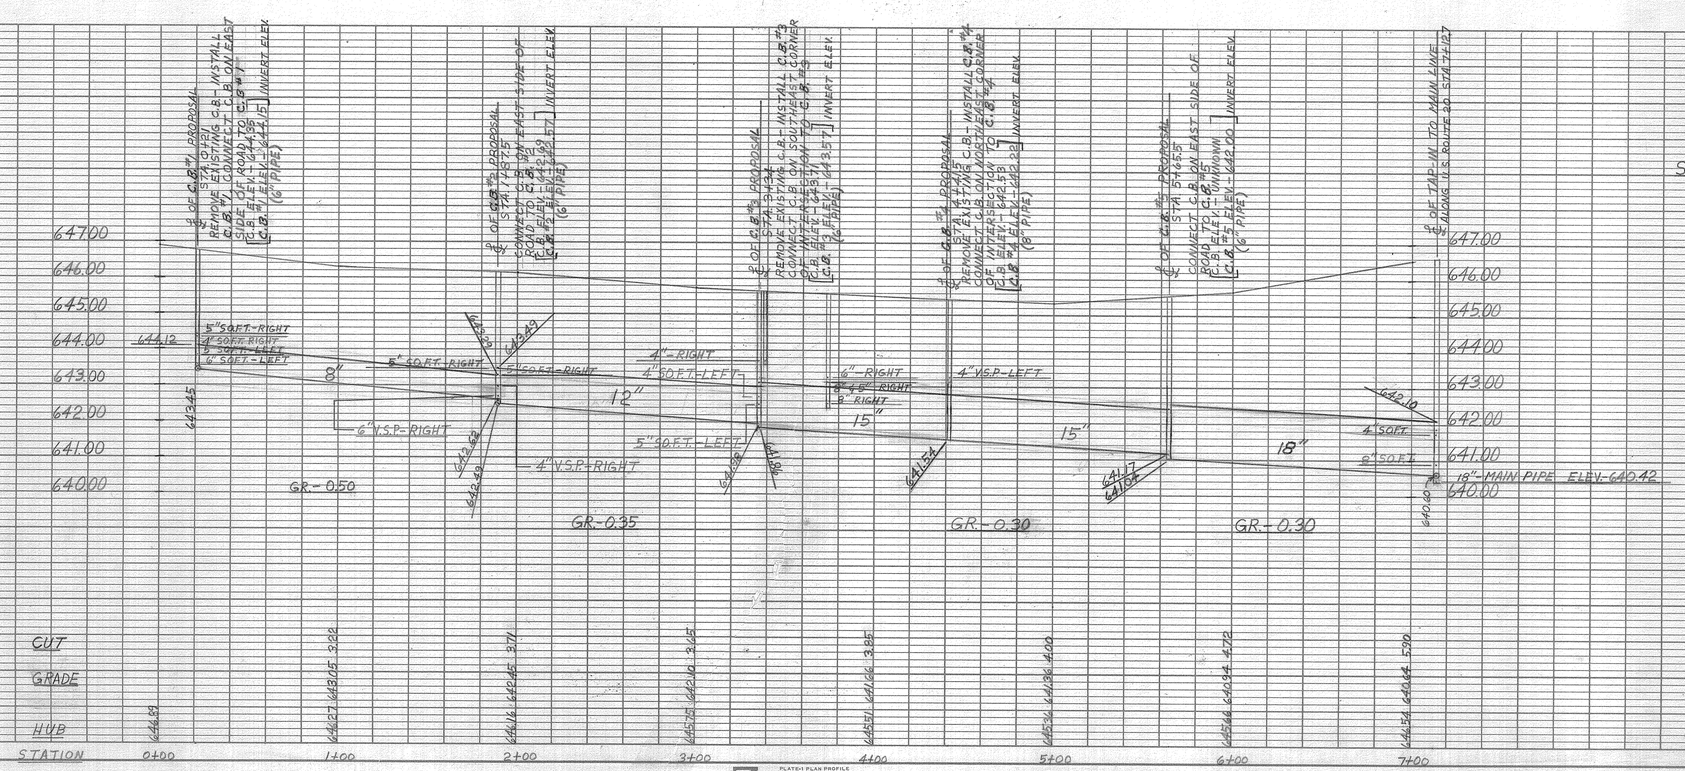


PLAN
SURVEYED
PLOTTED
ALIGNMENT CHECKED
RT OF WAY CHECKED
NOTE BOOK
NO.
BY
DATE

PROFILE
SURVEYED
PLOTTED
GRADES CHECKED
B.M. - DATUM
NOTE BOOK
NO.
BY
DATE

PLATE-1 PLAN PROFILE
E. K. ELLIOTT company
NO. 460 TRACING PAPER