B.M. 697.94
SPK. IN POWER POLE
N.E. COR. SOUTH ST. & WINTERGARDEN

1/2

TYPICAL CROSS SECTIONS

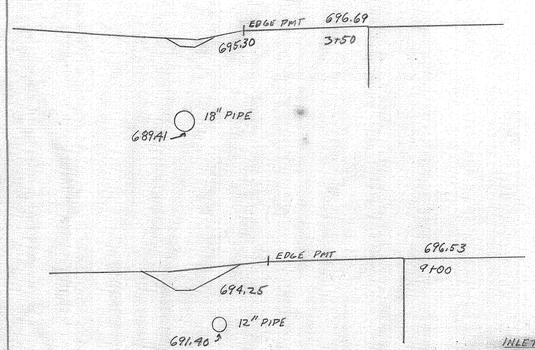

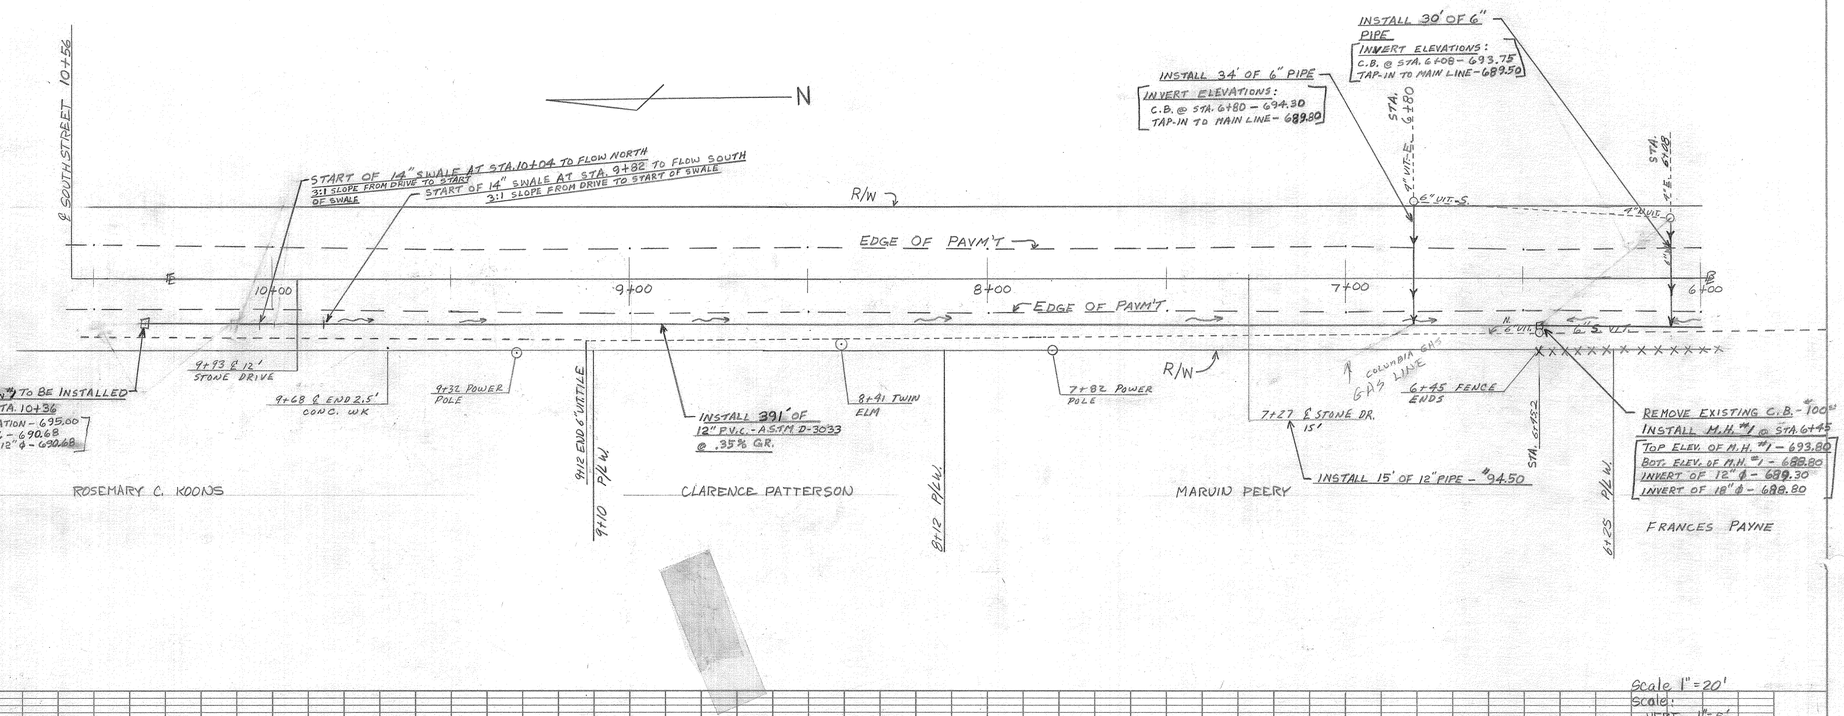

Scale 1" = 20'
Scale:
VERT. - 1" = 5'
HORIZ. - 1" = 20'

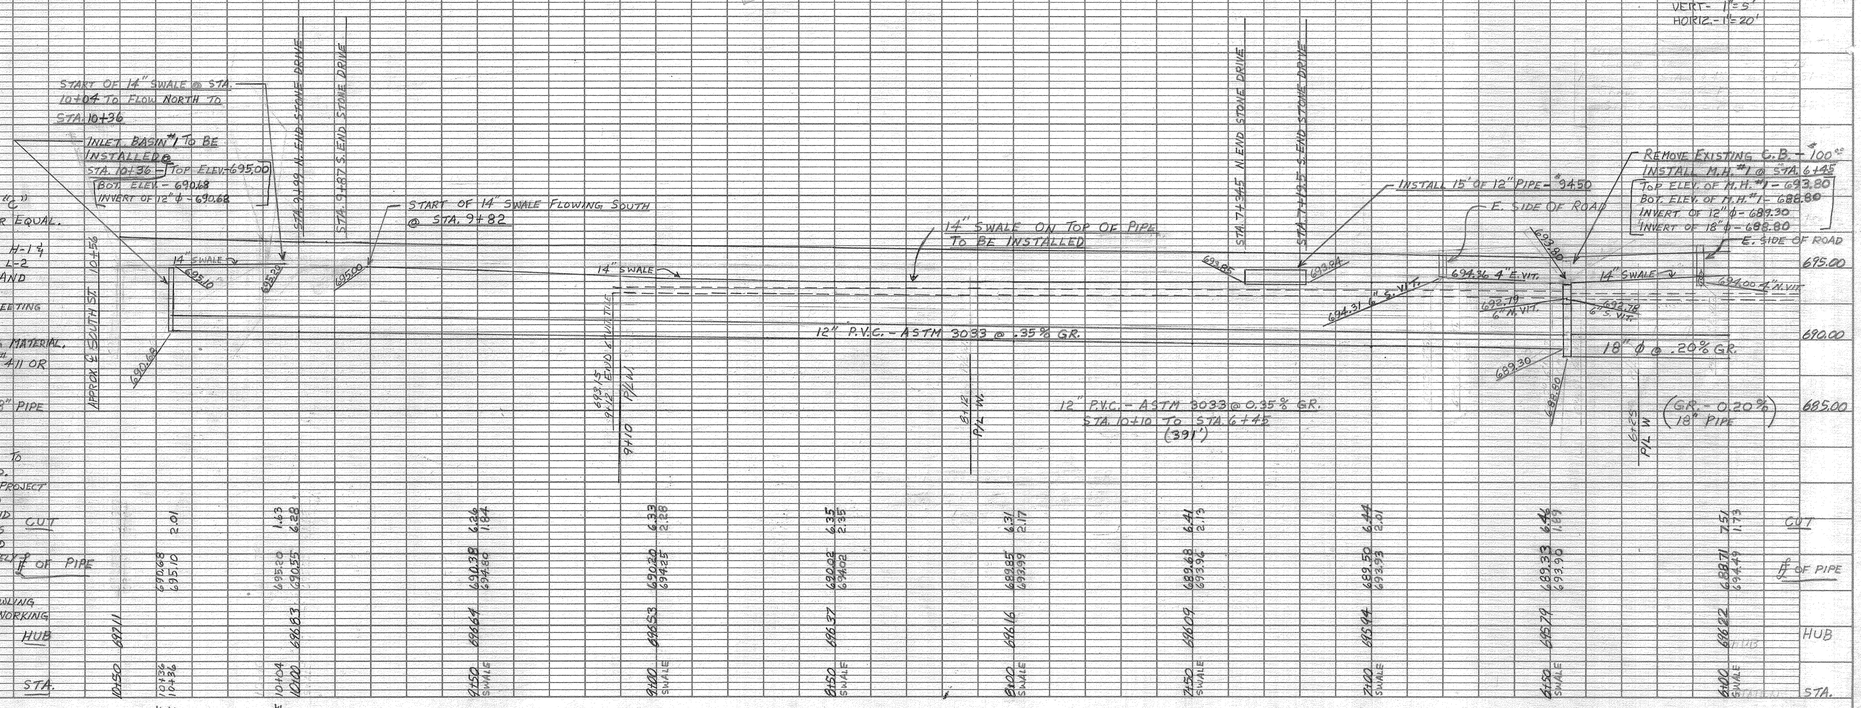

NOTE:

(1.) INLET BASIN #1 TO BE CATCH BASIN TYPE "C" WITH CATCH BASIN FRAME AND GRATE R-6672-E OR EQUAL. SQUARE - HEAVY DUTY "NO SUMP" DEFINITION

(2.) MANHOLE #1, #2 AND #3 TO BE EITHER TYPE H-1 & L-1 CONCRETE BLOCK MANHOLE OR TYPE H-2 & L-2 PRECAST MANHOLE WITH CATCH BASIN FRAME AND GRATE R-2501 OR EQUAL. HEAVY DUTY.

(3.) STONE BEDDING WILL BE CLASS B 603.04 MEETING GRADE REQUIREMENTS OF 310.02

(4.) BACKFILL IN BERM AREA MAY BE EXISTING MATERIAL. BACKFILL FOR CUTS UNDER ROADS WILL BE #11 OR #304 TYPE OF STONE.

(5.) 12" PIPE WILL BE P.V.C. ASTM D-3033. 18" PIPE WILL BE TYPE B CONDUIT - PREMIUM JOINT.

(6.) THE LOCATION OF THE 10 - 6" HOUSE TAP-INS TO THE MAIN LINE WILL BE DETERMINED IN THE FIELD.

(7.) ALL EXISTING POWER POLES ABUTTING THIS PROJECT SHALL BE LEFT IN THE SAME CONDITION AS EXISTED BEFORE CONSTRUCTION BEGAN. ANY DAMAGE TO SAID POWER POLES RESULTING FROM THE CONTRACTOR'S OPERATIONS AND/OR NEGLIGENCE, AS DETERMINED BY THE COUNTY ENGINEER, SHALL BE IMMEDIATELY REPAIRED BY THE CONTRACTOR AT NO ADDITIONAL COST TO THE COUNTY.

(8.) THE CONTRACTOR SHALL NOTIFY THE BOWLING GREEN MUNICIPLE UTILITIES AT LEAST 15 WORKING DAYS IN ADVANCE OF ANY CONSTRUCTION.

STA.	HUB	℄ OF PIPE	CUT
10+50	691.11		
10+36 PIPE		695.10	2.01
10+36 SWALE		690.68	
10+04 SWALE	690.63	690.65	6.22
10+00	690.63	690.65	6.22
9+69		695.10	1.43
9+37		690.38	6.26
9+50 SWALE	690.64	690.80	1.84
9+00 SWALE	690.53	690.80	6.32
8+50 SWALE	690.37	690.80	6.35
8+00 SWALE	690.16	689.95	6.31
		693.99	2.17
7+50 SWALE	690.09	689.88	6.41
		693.96	2.13
7+00 SWALE	689.94	689.50	6.44
		693.93	2.01
6+50 SWALE	689.74	689.35	6.38
		693.90	1.89
6+00 SWALE	689.62	689.271	7.51
		694.49	1.73

PLATE-1 PLAN PROFILE
B. K. ELLIOTT company
NO. 480 TRACING PAPER

PLAN
NOTE BOOK NO.
SURVEYED
PLOTTED
ALIGNMENT CHECKED
RT. OF WAY CHECKED
BY
DATE

PROFILE
NOTE BOOK NO.
SURVEYED
PLOTTED
GRADES CHECKED
B. M.'s NOTED
STRUCTURE NOTAT. AS OK'D
BY
DATE